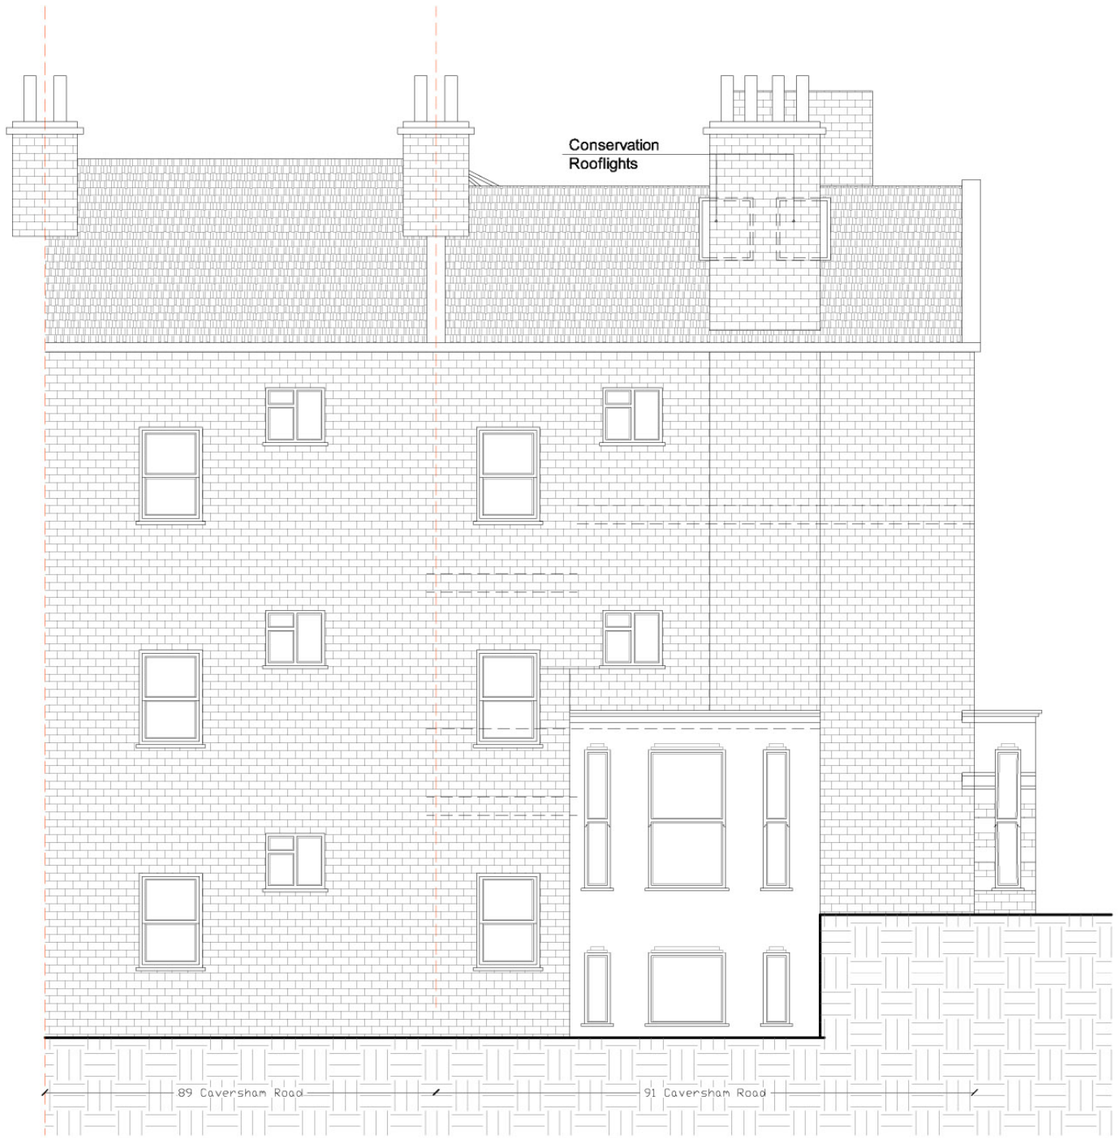

01
A-0106

Rear Elevation

SCALE 1: 100

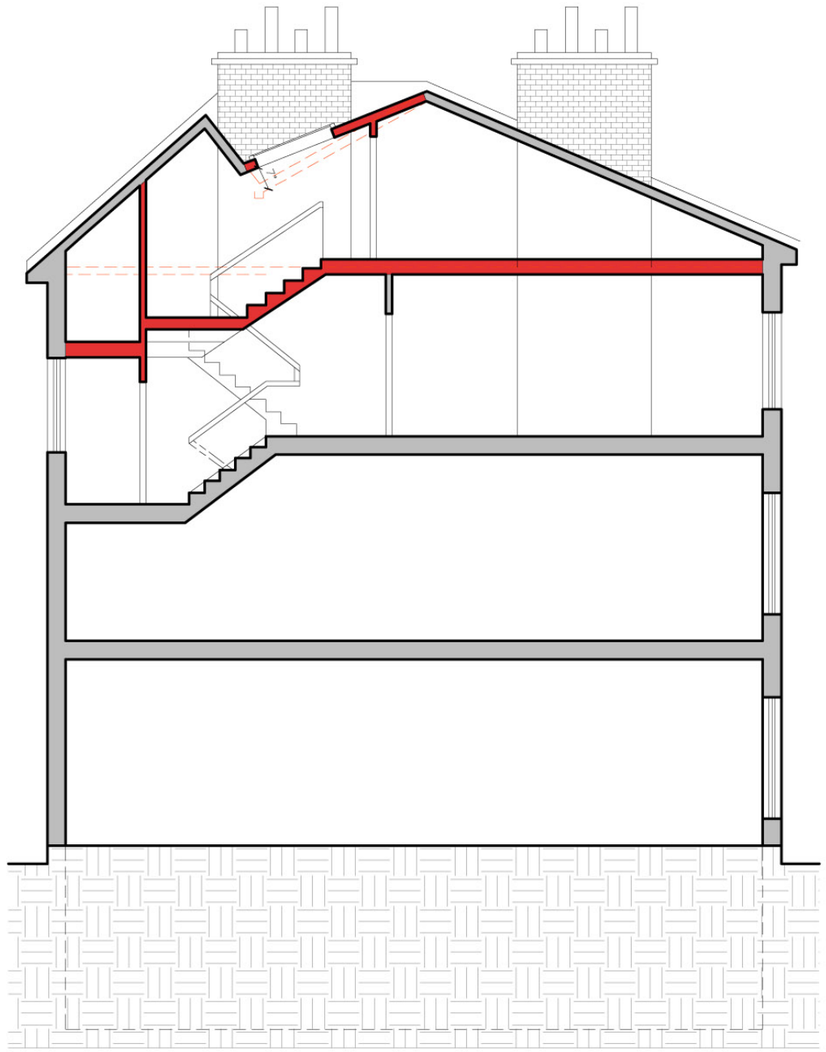

02
A-0106

Section B-B

SCALE 1: 100 (as proposed)

SAFETY, HEALTH AND ENVIRONMENTAL INFORMATION

In addition to the hazards/risks normally associated with the types of work detailed on this drawing, note the following:

CONSTRUCTION

MAINTENANCE/CLEANING

DECOMMISSIONING/DEMOLITION

Drawings are for the purpose of planning only

Rev.	Date	Description	By	Chk'd	App'd

Drawing Status

Suitability

Omar Sherif
Architectural Designer
69 Daren Court, Carleton Road, London, N7 0EN
Tel +44 (0)7557194842
Email arch.omarsherif@gmail.com

Project Owner

E. Joy & C. Garbutt

Project Title

91C Caversham Road

Kentish Town, NW5 2DP

Drawing Title

Proposed Drawings
Rear Elevations & Section

Scale	Designed	Drawn	Checked	Authorised
1:100	OS	OS	OS	OS
Original Size A3	Date 2018/04/03	Date 2018/04/03	Date 2018/09/17	Date 2018/09/17

Drawing Number: 91CCSR-PD-A-0106

Revision: 02