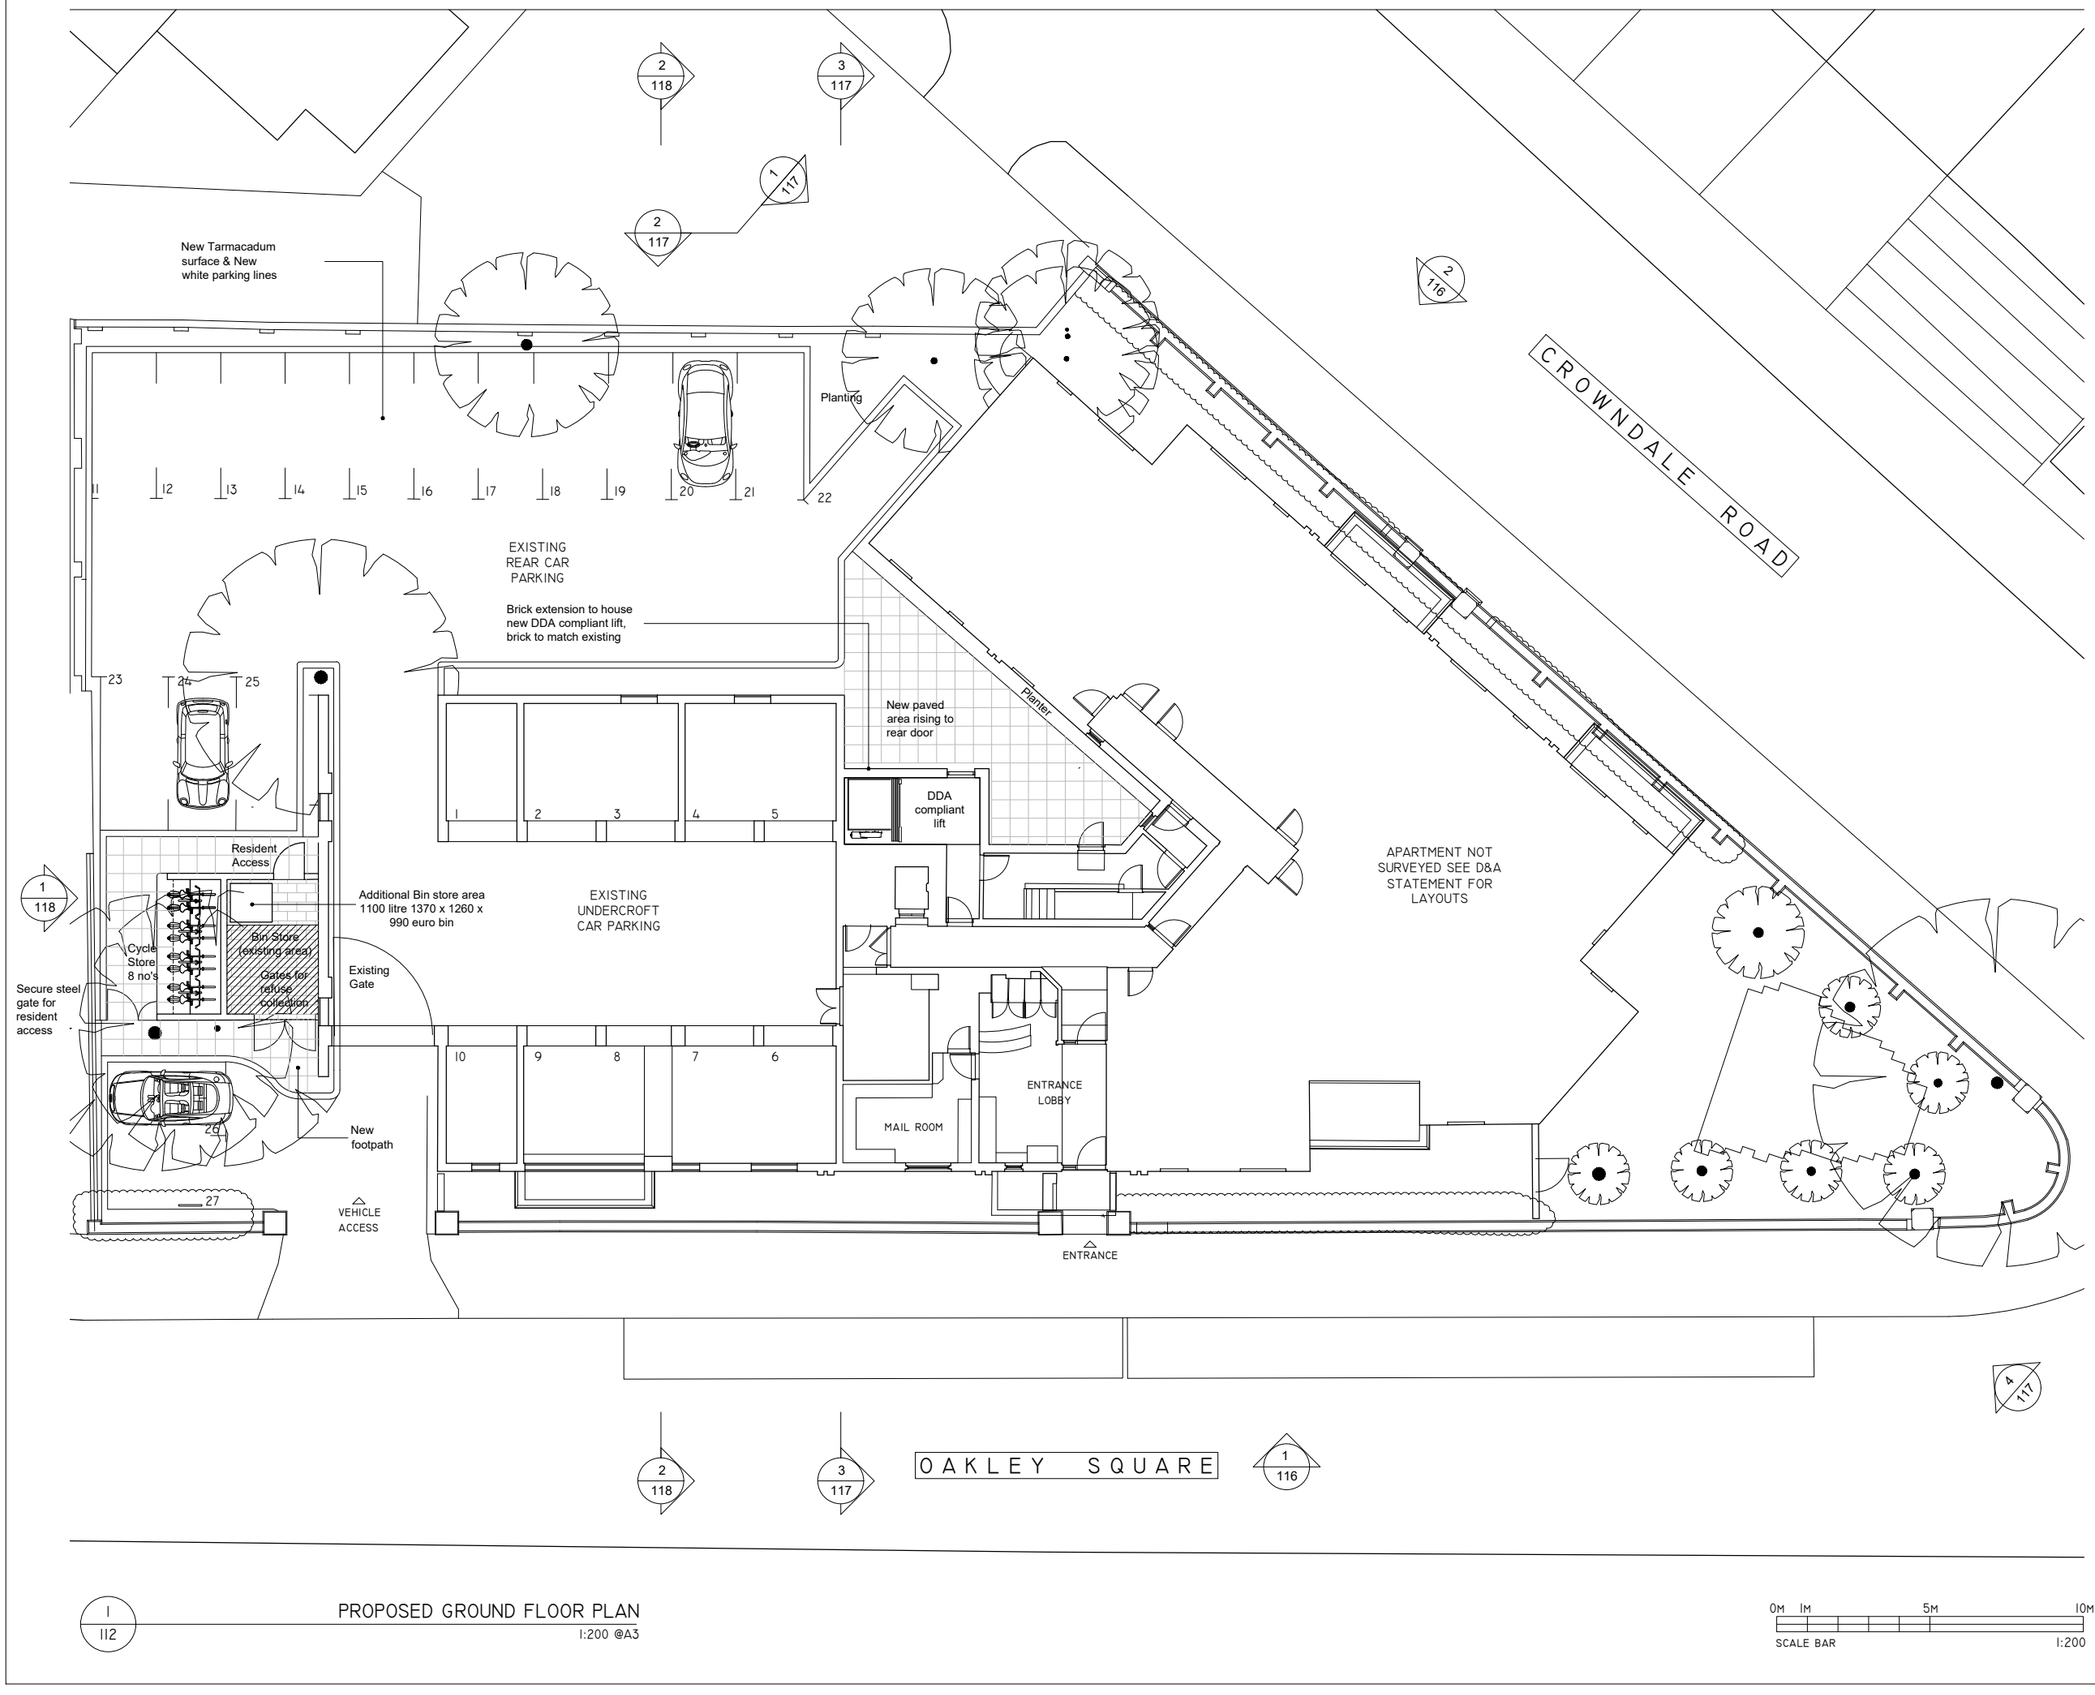

1
112

PROPOSED GROUND FLOOR PLAN

1:200 @A3

0M 1M 5M 10M

SCALE BAR 1:200

REV.	DATE	DESCRIPTION
-	-	-

NOTES:

N

ECHLIN

3RD FLOOR,
NEWCOMBE HOUSE
45 NOTTING HILL GATE
LONDON SW10 0QD
+44 (0) 20 7349 9610
ECHLINLONDON.COM

CLIENT

NOTES:

1. DO NOT SCALE FROM THIS DRAWING - USE FIGURED DIMENSIONS ONLY
2. TO BE READ IN CONJUNCTION WITH ALL OTHER CONSULTANTS / SPECIALISTS DRAWINGS. REPORT ANY DISCREPANCIES BEFORE AFFECTED WORK COMMENCES.
3. ALL SETTING OUT DIMENSIONS TO BE CHECKED ON SITE BY CONTRACTOR BEFORE WORK COMMENCES. ANY DISCREPANCIES TO BE REPORTED TO THE ARCHITECT © ECHLIN 2015

PROJECT

OAKLEY SQUARE, NW1

DRAWING TITLE

Proposed Ground Floor Plan

STATUS

PLANNING

SCALE	JOB NUMBER	DRAWN BY	CHECKED
1:200 @A3	2106	SC	SC

DRAWING NO	DATE	REV
2106-PL-112	15.07.2018	-