COPYRIGHT
This drawing remains the property of Regus UK Ltd.
It is an offence to copy in whole or part any aspect of this drawing without the written consent from Regus UK Ltd.

Do not scale from this drawing. Figured dimensions only to be taken from this drawing. Dimensions to be verified on site by the contractor, supplier or fabricator and any discrepancies to be notified to the consultant immediately. All dimensions are in millimeters

REV	DATE		BY
A	01-05-15	FIRST ISSUE WITH NEW TITLE BLOCK	KS
B	11-09-15	PLAN UPDATE	KS
C	10-02-17	PLAN UPDATE	EMP
D	20-04-17	3F PLAN UPDATE	CFM
E	21-08-17	3F PLAN UPDATE	LB

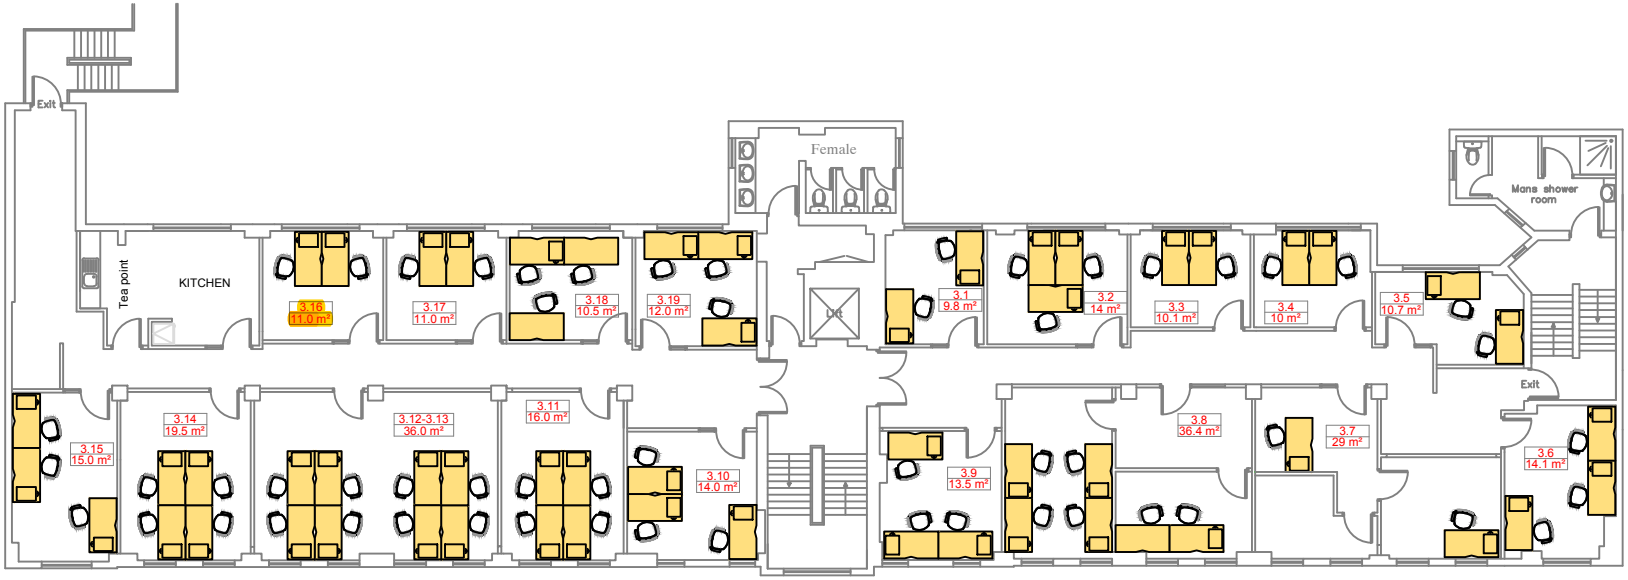

Third Floor Plan
Existing floor plan

There will be no external alterations

1 WEST GARDEN PLACE,
KENDAL STREET,
LONDON, W2 2AQ

T: 0207 868 7200
email: uk.floorplan@regus.com
www.regus.com

Regus™

CENTRE NUMBER	2326- GRAYS INN ROAD
PROJECT	GRAYS INN ROAD LONDON
DRAWING TITLE	THIRD FLOOR PLAN UPDATE

PROJECT NO	TYPE	DRAWING NUMBER	FLOOR	REV.
001	A4	77_2326_001	3F	E

DATE:	SCALE:	DRAWN:	CHECKED:
170420	N.T.S.	CFM	

NOT FOR CONSTRUCTION, FOR CALCULATION PURPOSES ONLY