Elevation 1-1

Datum=18.00 Datum=18.00

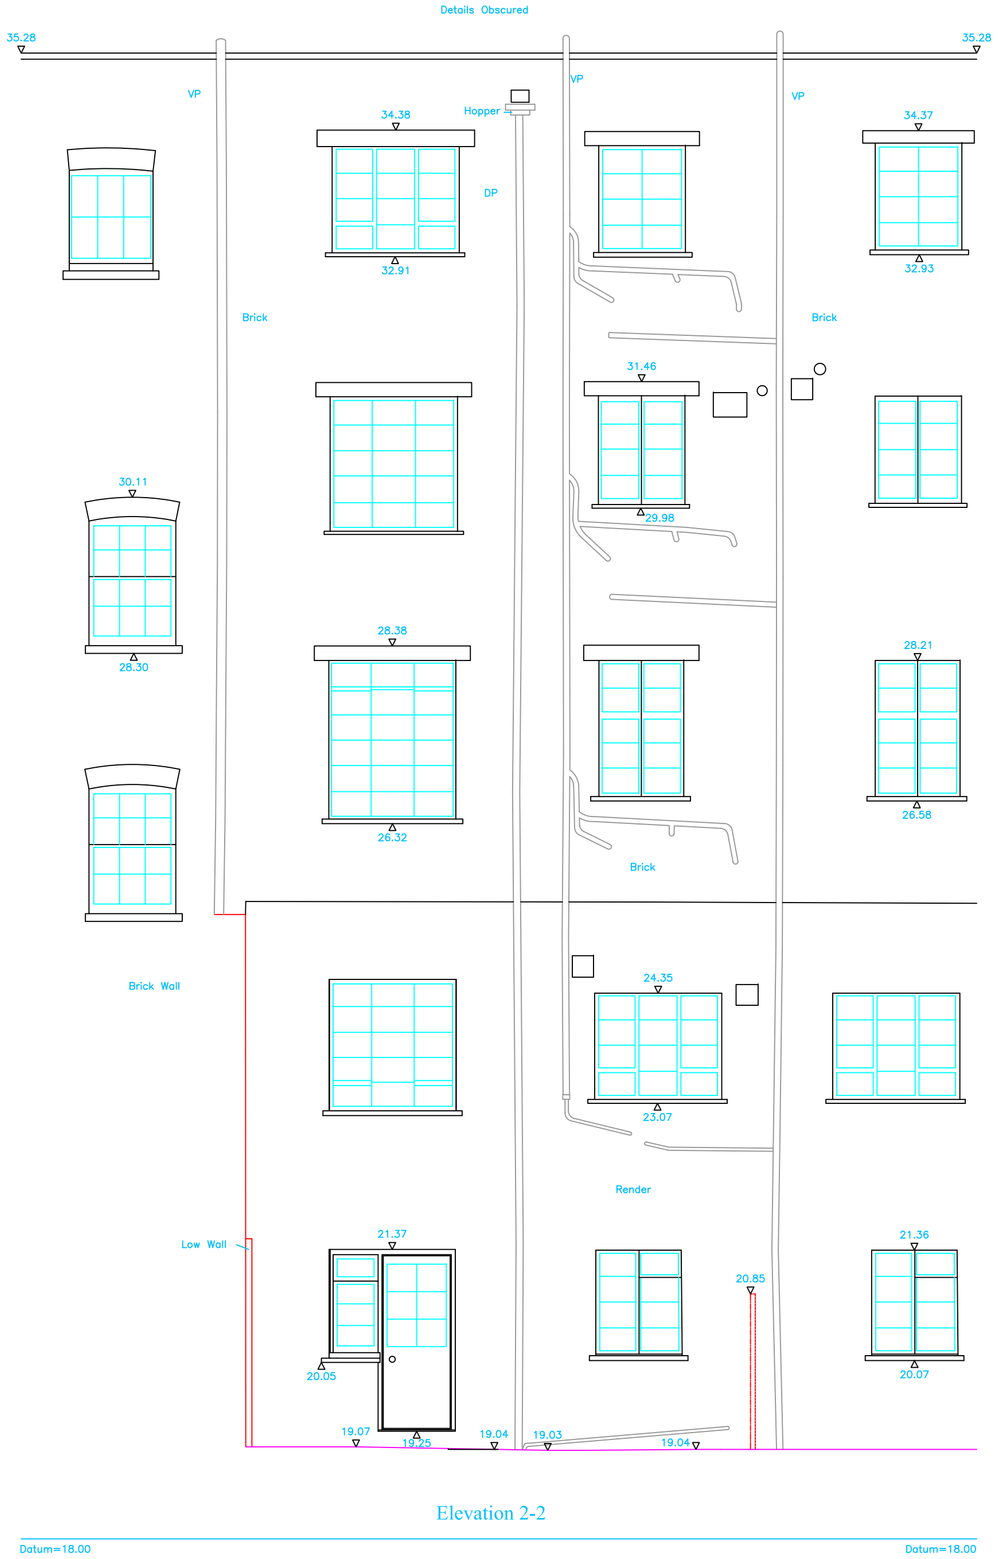

Elevation 2-2

Datum=18.00 Datum=18.00

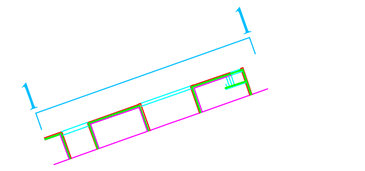

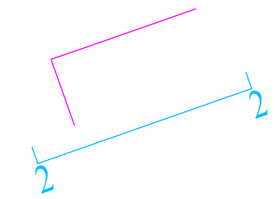

Location Plan

Rev	Int	Date	Description

Client

Rita Nunes
The Atelier Brown
Millow Dunton
Biggleswade
SG18 8RH

Job Title

9/10 Regent Square
London

Elevations

Drawn RO	Scale 1:50 @A1
Levelling All levels relate to OS Active GPS Network.	Date of Survey June 2018
Notes	Drawing Number RGL-18-2872-03

RGL Surveys Ltd
Land & Measured Building Surveyors
Building S8
Westcott Venture Park
Westcott
Bucks HP18 0XB
Tel: 01296 651833
Email: mail@rglsurveys.co.uk
www.rglsurveys.co.uk