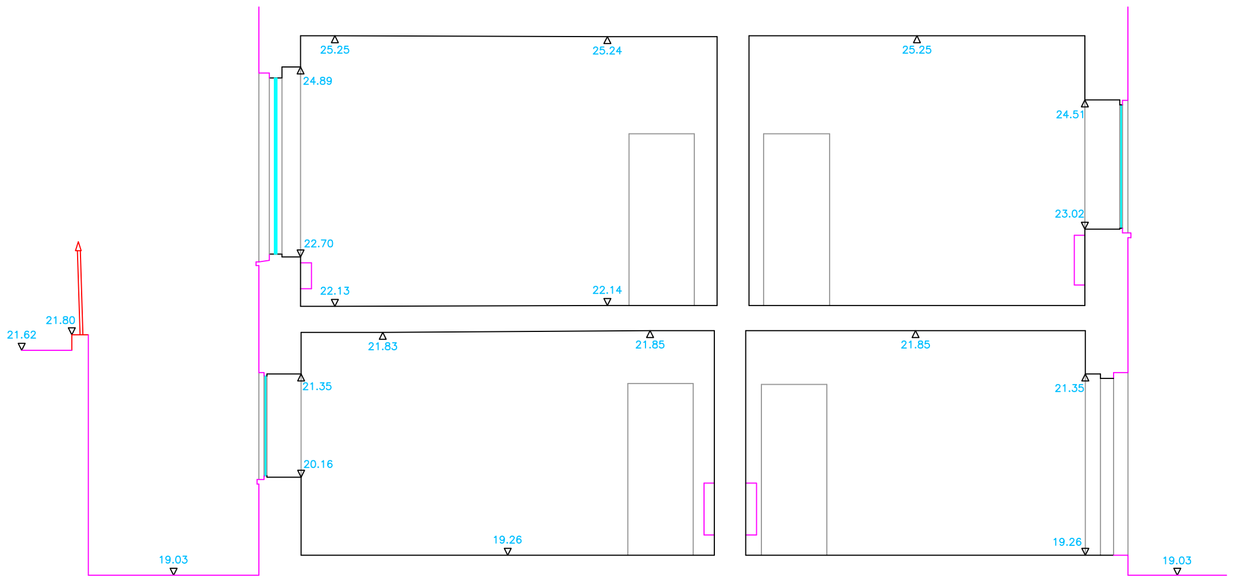

Section A-A

Datum=18.00 Datum=18.00

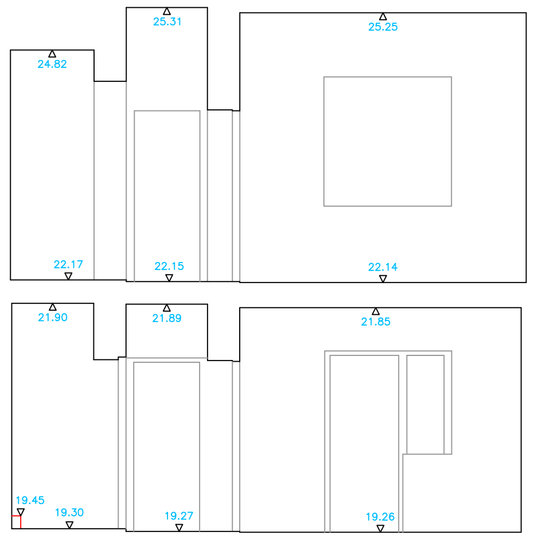

Section B-B

Datum=18.00 Datum=18.00

Rev	Int	Date	Description

Client

Rita Nunes
The Atelier Brown
Millow Dunton
Biggleswade
SG18 8RH

Job Title

9/10 Regent Square
London

Sections

Drawn RO

Levelling

All levels relate to OS Aetive GPS Network.

Scale 1:50 @A1

Date of Survey June 2018

Notes

Drawing Number RGL-18-2872-04

RGL Surveys Ltd
Land & Measured Building Surveyors
Building S8
Westcott Venture Park
Westcott
Bucks HP18 0XB
Tel: 01296 651833
Email: mail@rglsurveys.co.uk
www.rglsurveys.co.uk