Trim

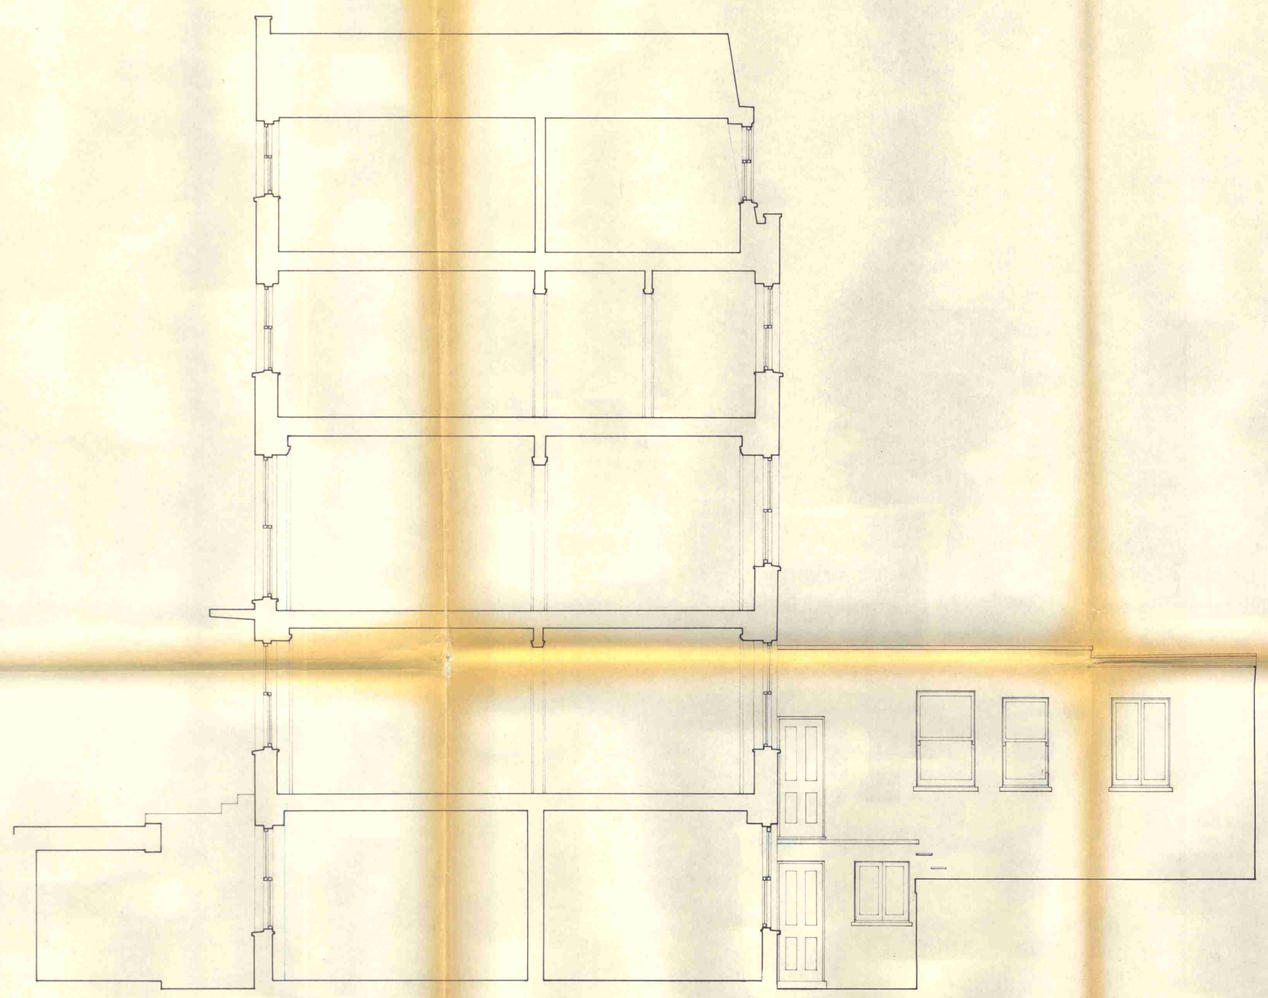

SECTION

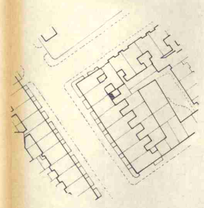

LOCATION PLAN

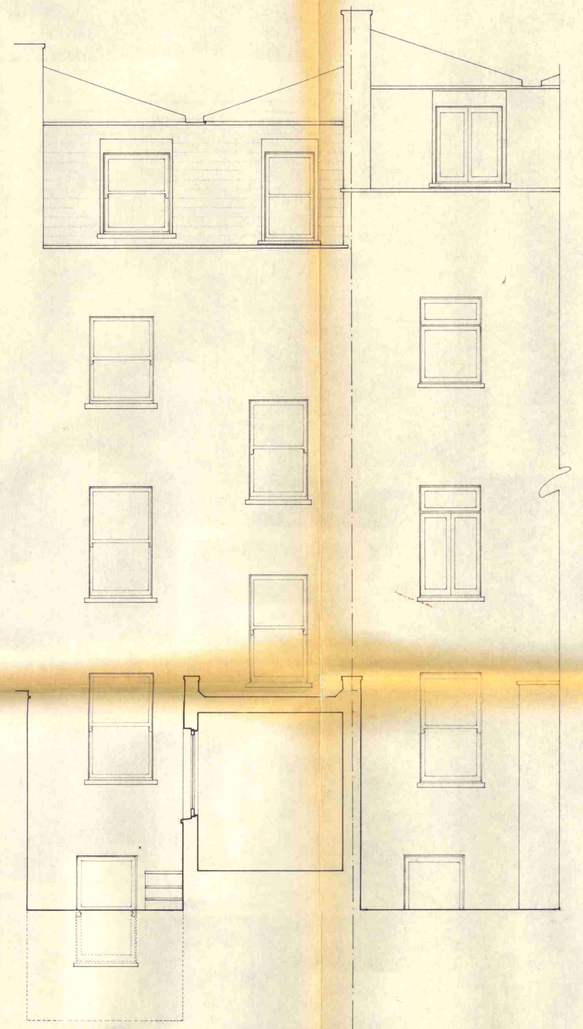

REAR ELEVATION

No 200

No 202

LONDON BOROUGH OF CAMDEN
TOWN AND COUNTRY PLANNING ACTS
23 JUL 1984
PLANS NOT APPROVED
ON BEHALF OF THE COUNCIL

LONDON BOROUGH OF CAMDEN
TOWN AND COUNTRY PLANNING ACTS
04 JUL 1984
PLANS APPROVED
NOT APPROVED
ON BEHALF OF THE COUNCIL
DEFERRED

Do not scale off dimensions Check dimensions on site

Revisions & Notes

200 North Gower Street N.W.1.

Drawing
Existing Section/
Elevation

Scale
1:50

Date
15 v 84

Consultants Job Number

Drawing number
194/06/A

Revision

Drawn By

Checked By

L12/22/B

HB 8470093 R1
8400635

Roger Clarke
10 Cliff Road Studios
London NW1 9AN
telephone
01-267-7676

UDO 10956

Trim

Trim

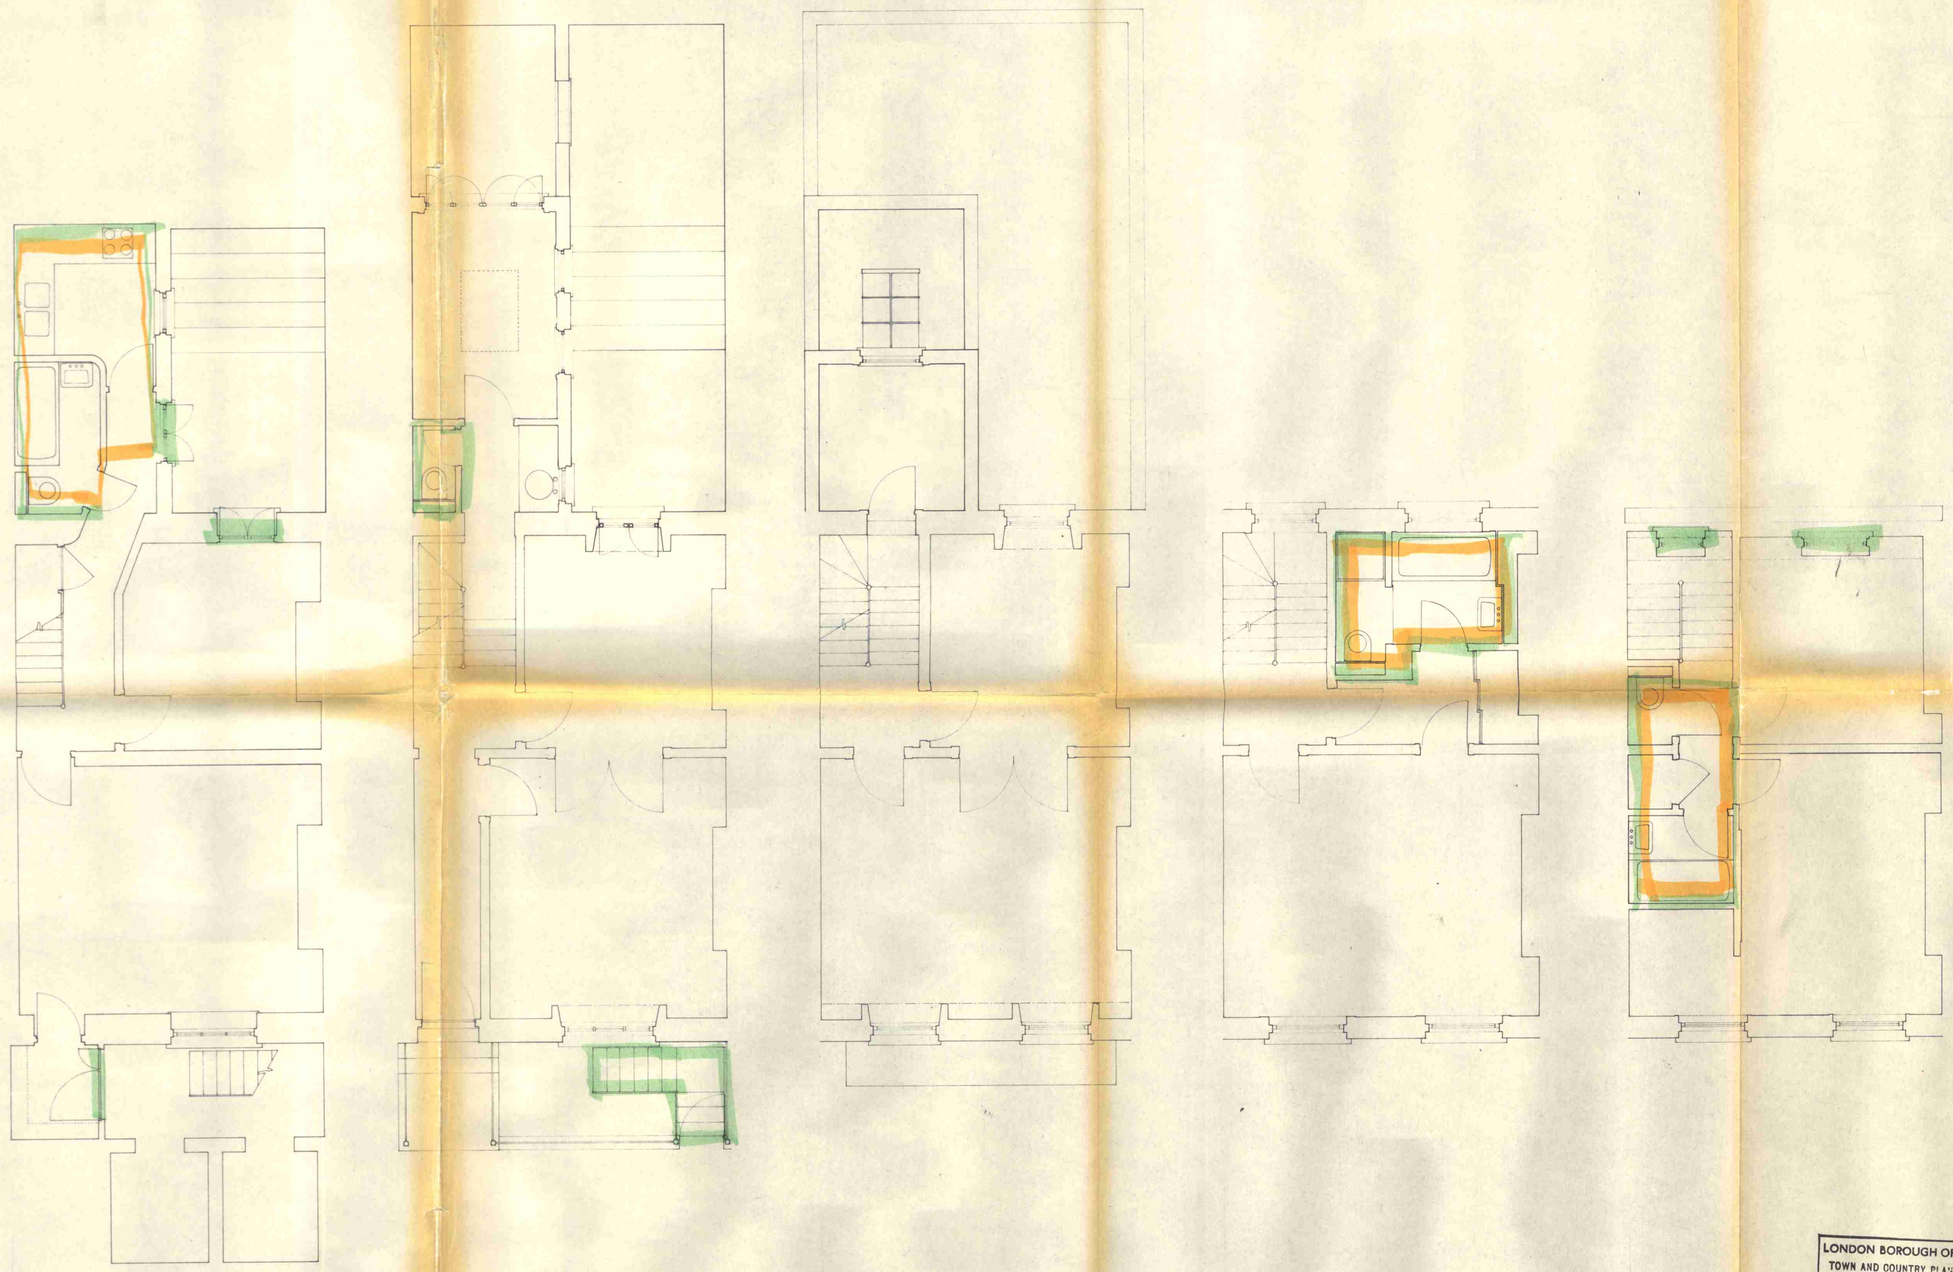

Do not scale off dimensions Check dimensions on site

Revisions & Notes

REV A. 15 V 1984 VARIOUS AMENDMENTS TO PLAN BATHROOM MOVED TO THIRD FLOOR EXTENSION TO BECOME BEDROOM 1 GOT

200 North Gower Street N.W.1.

Drawing
Proposed Plans

Scale
1:50

Date
12 iii 84

Consultants Job Number

Drawing number
194/03/A

Revision
A

Drawn By

Checked By

LONDON BOROUGH OF CAMDEN
TOWN AND COUNTRY PLANNING ACTS
23 JUL 1984
PLANS ~~NOT APPROVED~~
ON BEHALF OF THE COUNCIL

LONDON BOROUGH OF CAMDEN
TOWN AND COUNTRY PLANNING ACTS
04 JUL 1984
PLANS ~~APPROVED~~ NOT APPROVED
ON BEHALF OF THE COUNCIL
DEFERRED

L12/22/B

HB 8470093 R1
8400635

Roger Clarke
10 Cliff Road Studios
London NW1 9AN
telephone
01-267-7676

UDO 10954

Trim

Trim

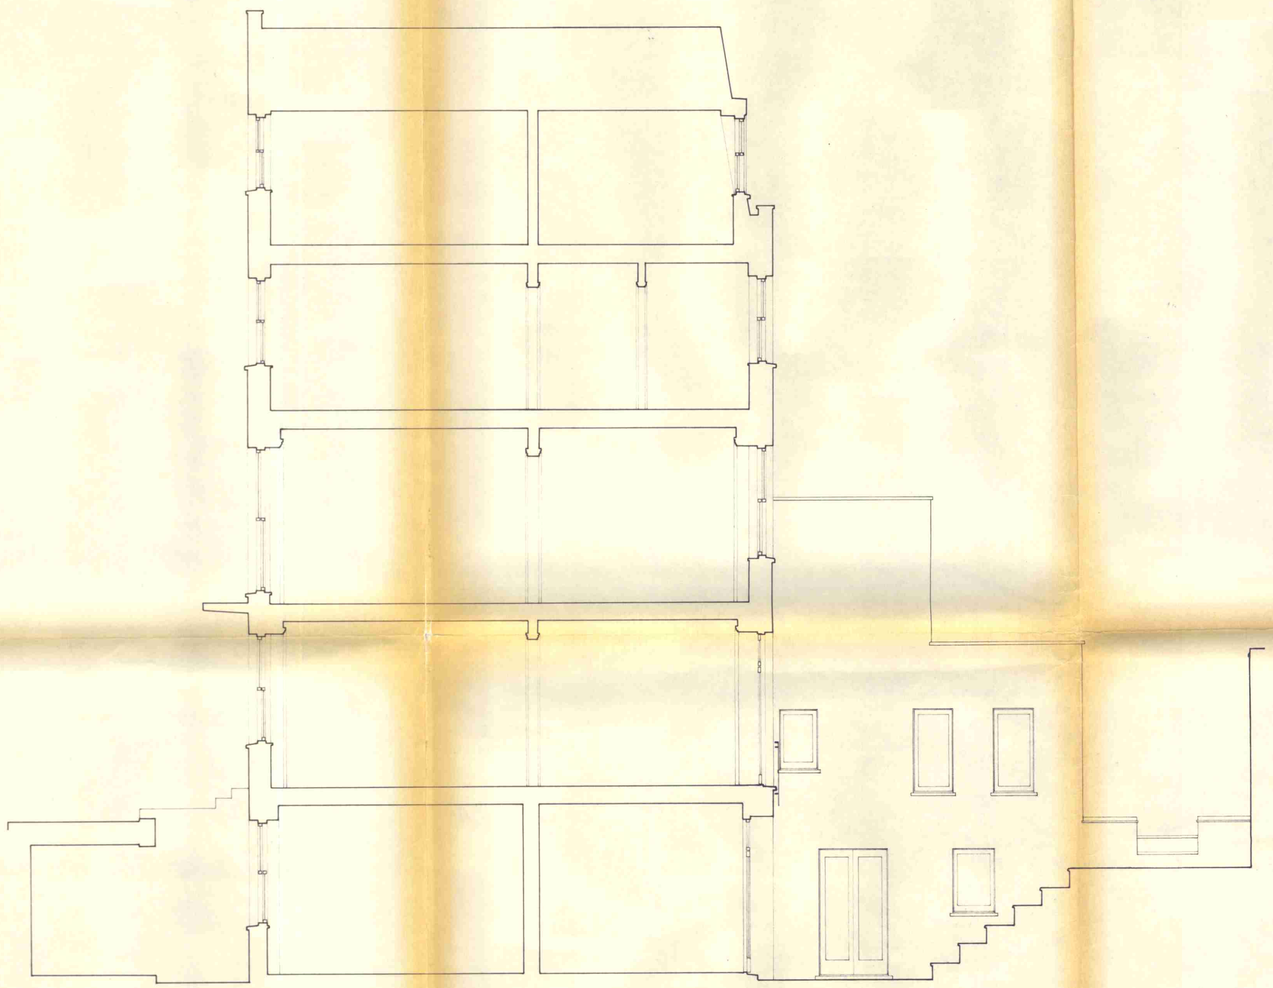

SECTION

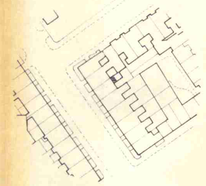

LOCATION PLAN

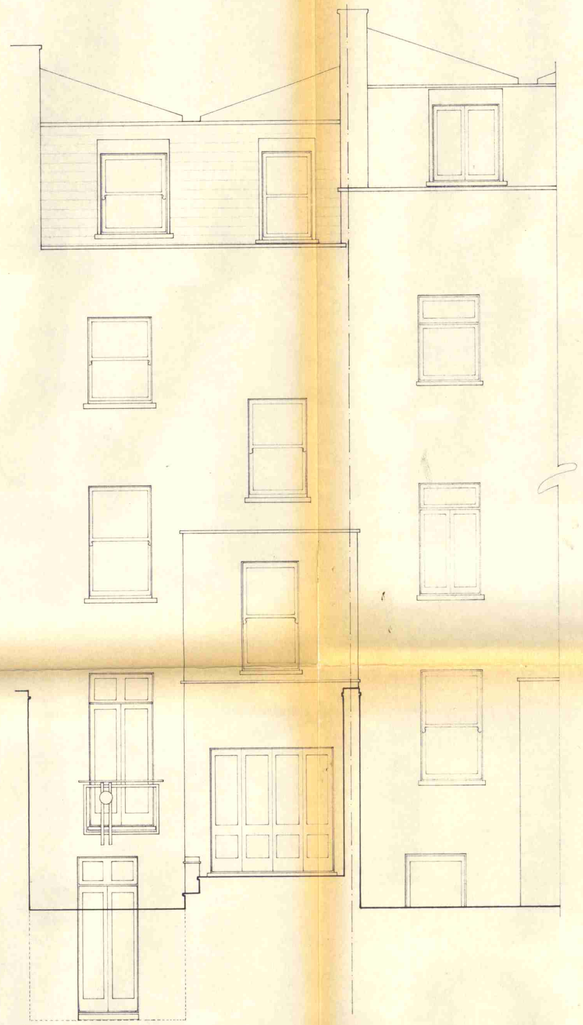

REAR ELEVATION No 200 No 202

LONDON BOROUGH OF CAMDEN
TOWN AND COUNTRY PLANNING ACTS
23 JUL 1984
PLANS ~~APPROVED~~ NOT APPROVED
ON BEHALF OF THE COUNCIL

LONDON BOROUGH OF CAMDEN
TOWN AND COUNTRY PLANNING ACTS
04 JUL 1984
PLANS APPROVED NOT APPROVED
ON BEHALF OF THE COUNCIL
DEFERRED

Do not scale off dimensions Check dimensions on site

Revisions & Notes

REV A 15 V 1984 ADDITION OF REAR ELEVATION TO No 202 AMENDMENT TO ELEVATION TO No 200

200 North Gower Street N.W.1.

Drawing
Section/
Elevation

Scale
1:50

Date
12 iii 84

Consultants Job Number

Drawing number
194/04/A

Revision

Drawn By

Checked By

L12/22/B

HB 8470093 R1
8400635

Roger Clarke
10 Cliff Road Studios
London NW1 9AN
telephone
01-267-7676
Hay 342-6752.

UDO 10956

Trim

1.6-84

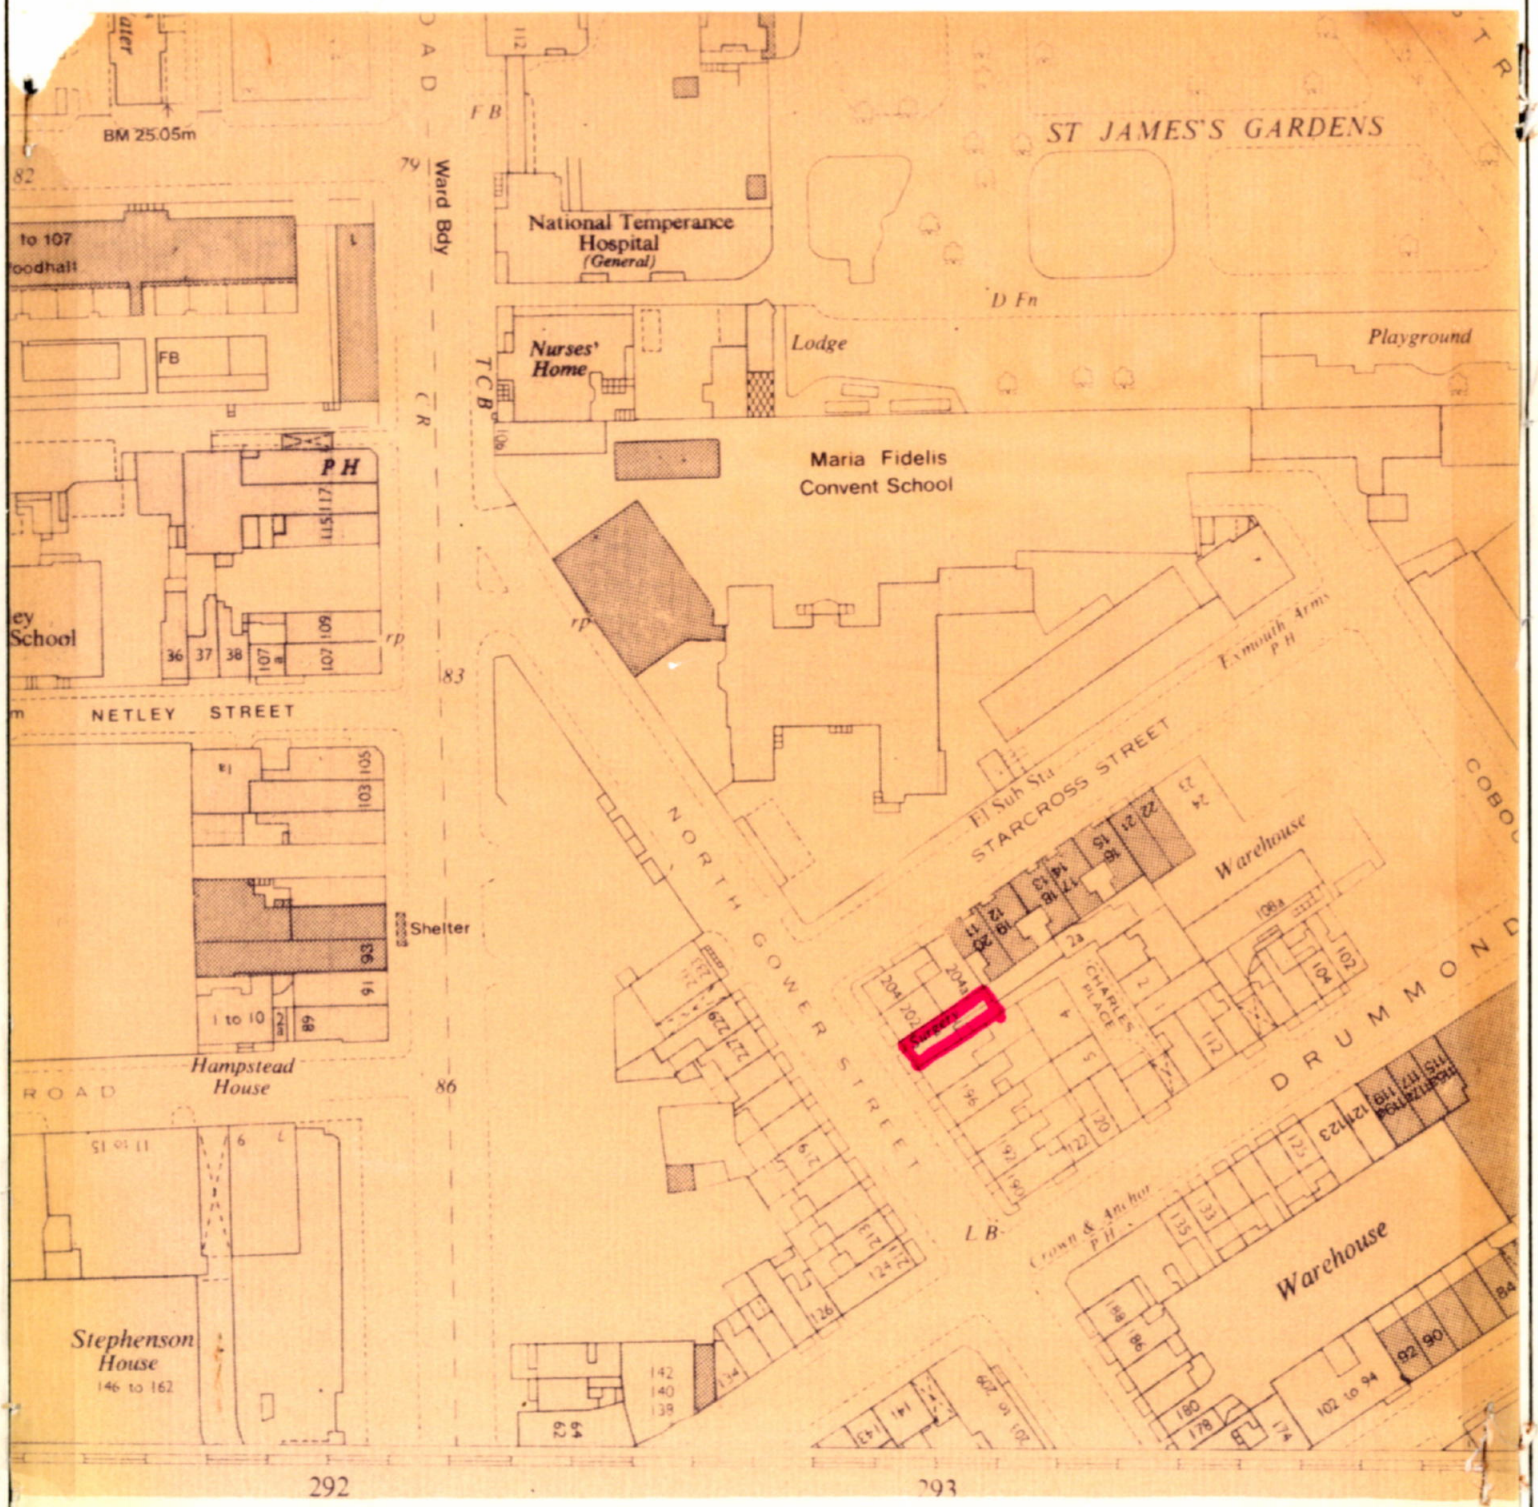

London Borough of Camden
Town and Country Planning Act 1971 (sections 36 & 37)
APPLICATION DATED 12.3.84

Premises 200 North Gower St
Verged RED above

Scale

North

© Crown Copyright