A3 orlgInal

NOTES
1. DO NOT SCALE THIS DRAWING
2. CHECK ALL FIGURED DIMENSIONS AND LEVELS ON SITE PRIOR TO COMMENCEMENT AND REPORT ANY DISCREPENCIES TO THE ARCHITECT

REVISIONS

Rev	Notes	Date	By

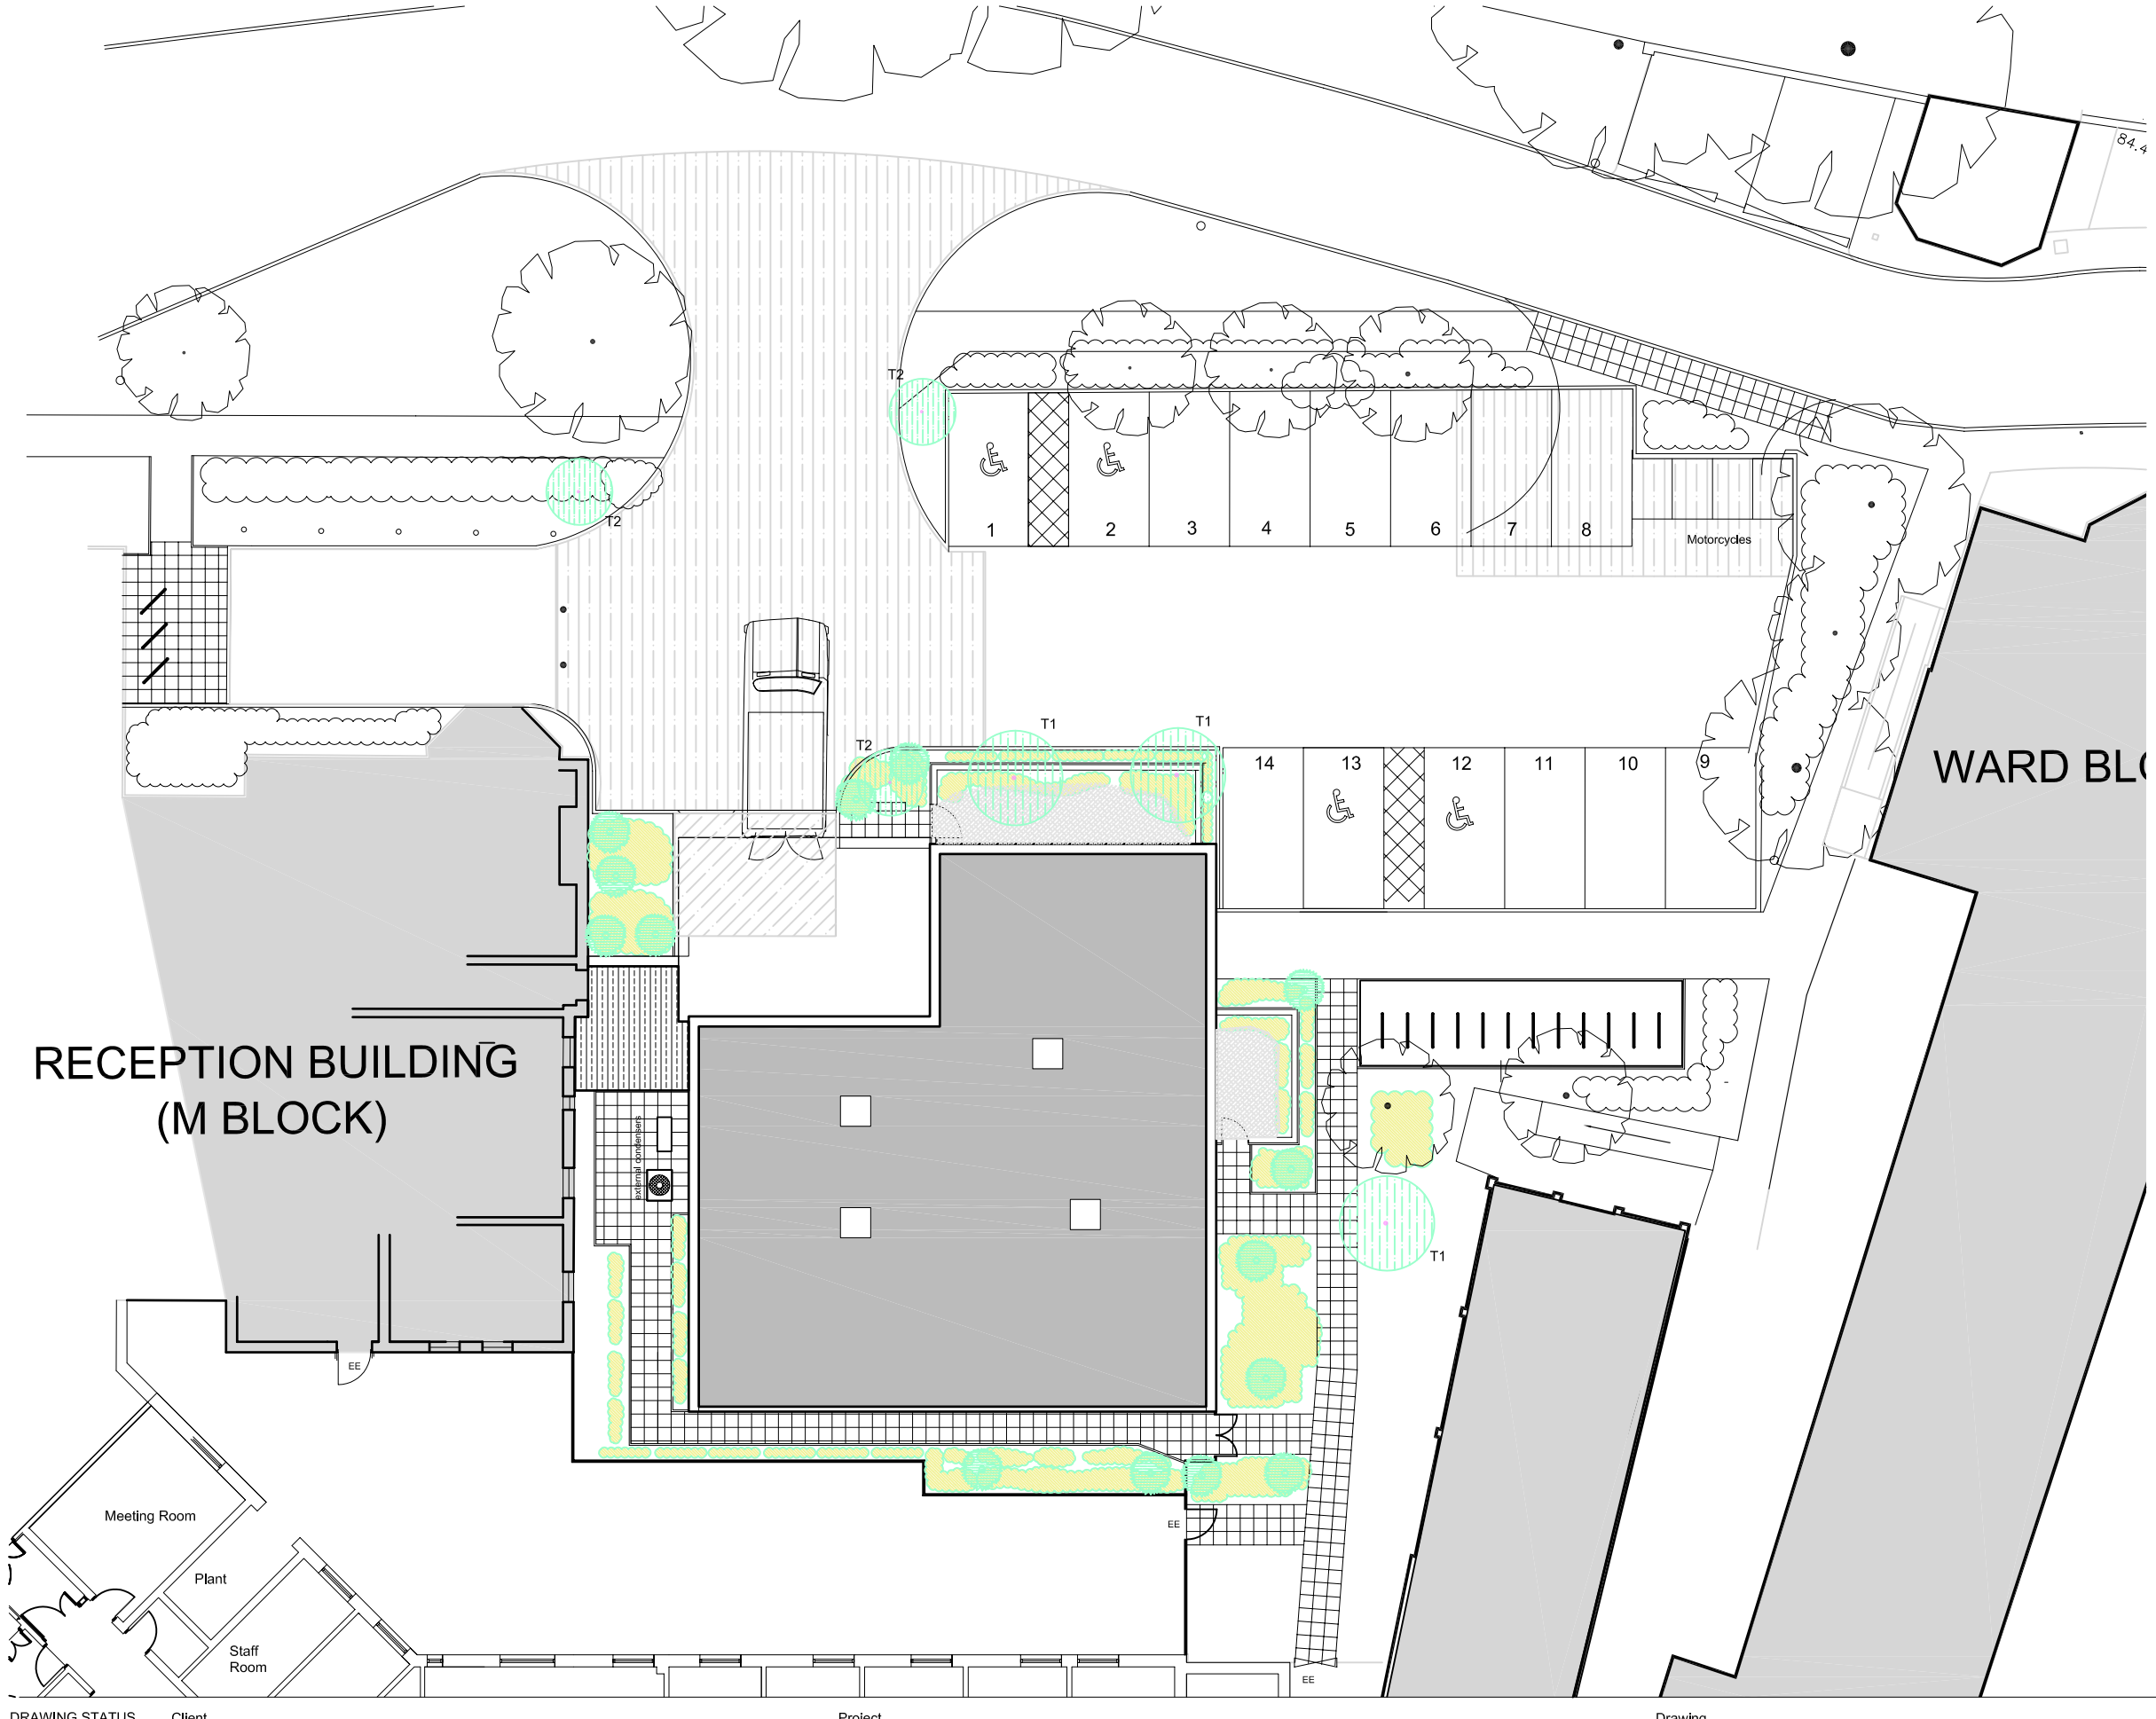

KEY TO SYMBOLS

exisitng tree retained

exisitng planting retained

new tree -
T1 - Betula Utilis Jacquemonti
T2 - Acer Palmatum 'Cascade'

Medium Shrub Planting

Species
Cornus Alba
Lonicera Nitida
Viburnum xhillieri 'Winton'

Low Shrub Planting

Species

Prunus laurocerasus
Vinca Minor
Berberis thinbergii
Cotoneaster salicifolius

N

FDE ARCHITECTS
25 RECTORY ROAD
LONDON E17 3BG
T: 020 8983 1400 T: 020 8521 4949 e: studio@fdearchitects.co.uk

DRAWING STATUS
Information
Tender
Construction

© Form Design Europe Ltd

Client
Camden and Islington NHS
NHS Foundation Trust

Project
S136 Place of Safety Unit
Highgate Mental Health Centre

Drawing
Site Plan As Proposed
Soft Landscaping PLANNING

Date	Drawn	Scale
Oct 18	SM	1:200@A3

Drawing Number: 871-P-115
Revision: