EXTERNAL SIGNAGE SCHEDULE: TO BE READ IN CONJUNCTION WITH 443-E.02 CAMDEN TOWN SHOPFRONT AS PROPOSED

SIGN A: MAIN FASCIA

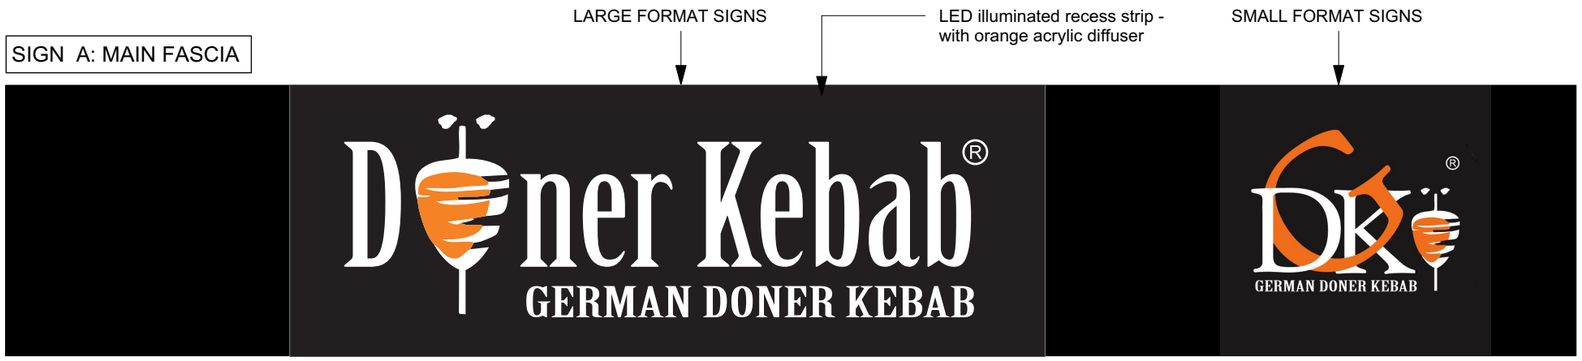

SIGN A - FASCIA SIGNAGE TO CONSIST OF SEMI GLOSS BLACK 2.5MM ALUMINIUM FASCIA PANEL MANUFACTURED TO SITE SPECIFIC DIMENSIONS, WITH BUILT UP HALO ILLUMINATED TEXT TO FACE.
MAIN 'DONER KEBAB' TEXT TO BE 50MM DEEP DESCALED STAINLESS STEEL SPRAYED WHITE WITH COOL WHITE LEDs TO ACHIEVE HALO ILLUMINATION BY 10MM STAND OFF.
'GERMAN DONER KEBAB' SUB TEXT AND REGISTRATION MARK TO BE NON ILLUMINATEDFRET CUT SPRAYED WHITE ON 10MM STANDOFFS
'SPIT' LOGO TO HAVE ORANGE TRANSLUCENT VINYL APPLIED TO FACE

NEW HALO ILLUMINATED SIGNAGE DETAIL

SIGN B: PROJECTING SIGN

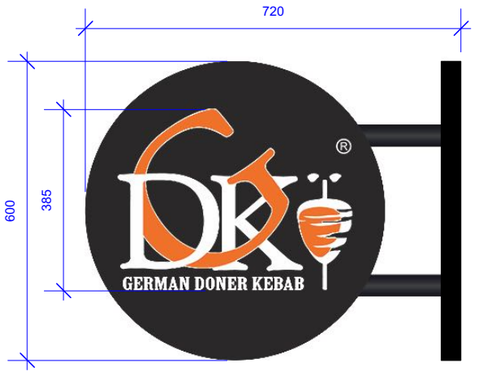

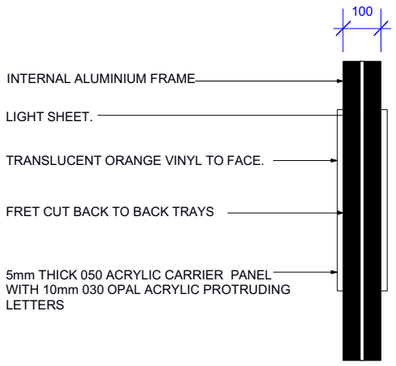

SIGN B - SIGNAGE CONTRACTOR TO SUPPLY & INSTALL NEW INTERNALLY ILLUMINATED DOUBLE SIDED PROJECTING SIGN WITH PUSH THROUGH ACRYLIC LETTERING & LOGO. TO BE SPRAYED SEMI GLOSS BLACK. ARMS TO BE 50X50 ALI BOX SECTION □XED BACK TO FASCIA PANEL.
LETTERING AND LOGO TO BE 5MM OPAL ACRYLIC PUSHED THROUGH FLUSH WITH ORANGE TRANSLUCENT VINYL APPLIED TO 'G' & 'SPIT' LOGO
REGISTRATION MARK TO BE MATT WHITE VINYL
ILLUMINATED VIA COOL WHITE LEDS WITH ILLUMINANCE NO GREATER THAN 300CDM2

SIGN B - SECTION

SIGN M: ILLUMINATED HANGING SIGN

Gourmet Doner Kebabs made using premium lean meats, served in handmade toasted breads with signature sauces

SIGN M - SIGNAGE CONTRACTOR TO SUPPLY & INSTALL NEW ILLUMINATED HANGING SIGN.
INTERNALLY ILLUMINATED BUILT UP LETTERS FIXED TO 25mm BLACK POWDER COATED METAL CROSS RAILS TO REAR WITH 25mm BOX SECTION HANGING FRAME SECURELY FIXED TO BULKHEAD OVER. INTERNAL LED ILLUMINATION

INTERNALLY APPLIED WINDOW VINYL 'GOURMET DONER KEBAB TEXT' TO UNDERSIDE OF HANGING SIGN AS DWG 391-E:02

SIGN C: WINDOW MANEFESTATION

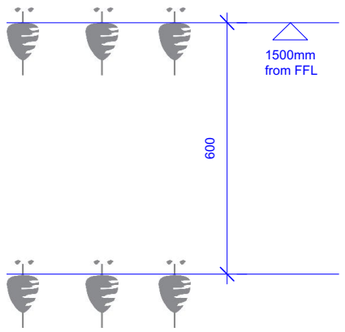

SIGN C - SIGNAGE CONTRACTOR TO SUPPLY & INSTALL NEW INTERNALLY APPLIED VINYL MANIFESTATIONS TO COMPLY WITH CURRENT PART M BUILDING REGULATIONS. REFER TO DWG No 391-E:02 FOR EXTENT OF APPLICATION

SIGN D: HALAL SIGN

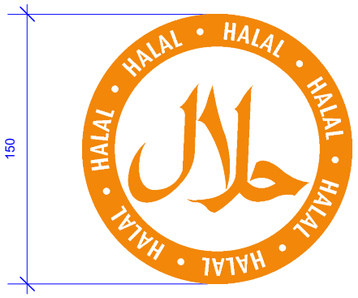

SIGN D - SIGNAGE CONTRACTOR TO SUPPLY & INSTALL NEW INTERNALLY APPLIED WINDOW VINYLS AS DWG 391-E:02

SIGN E: OPENING HOURS

SIGN E - SIGNAGE CONTRACTOR TO SUPPLY & INSTALL NEW INTERNALLY APPLIED WINDOW VINYLS AS DWG 391-E:02

SIGN F: FREE WIFI

SIGN F- SIGNAGE CONTRACTOR TO SUPPLY & INSTALL NEW INTERNALLY APPLIED WINDOW VINYLS AS DWG 391-E:02

NOTES

DO NOT SCALE FROM THIS DRAWING.
CONTRACTORS MUST VERIFY ALL DIMENSIONS ON SITE PRIOR TO COMMENCING WORKS.

ANY DISCREPENCIES NOT BROUGHT TO THE ATTENTION OF O1 CREATIVE BECOME THE RESPONSIBILITY OF THE CONTRACTOR / FABRICATOR INVOLVED.

THIS DRAWING IS TO BE READ IN CONJUNCTION WITH ALL THE SPECIFICATIONS AND ALL RELEVANT DESIGNER, ENGINEERS SERVICES AND SPECIALIST CONTRACTORS DRAWINGS.

THE WORKS DESCRIBED IN THIS DRAWING SHALL BE UNDERTAKEN IN ACCORDANCE WITH THE CURRENT HEALTH & SAFETY LEGISLATION AND THE HEALTH & SAFETY DOCUMENTATION PREPARED BY THE PLANNING SUPERVISOR FOR THE PROJECT.

REVISIONS

NO	DESCRIPTION	DATE

Copyright of this drawing is reserved by o1 creative and issued on condition that it is not copied, reproduced or disclosed either wholly or in part without the written permission of o1 creative

62 CLD 51
LONDON EC1V 9HX
TEL : 0207 100 1178

STATUS
TENDER

PROJECT
GDK
102 CAMDEN HIGH STREET
LONDON

TITLE
EXTERNAL SIGNAGE SCHEDULE

SCALE
NTS

DATE
MAR 18

DRAWING NO **REV**
GDK-cam-443-D.13