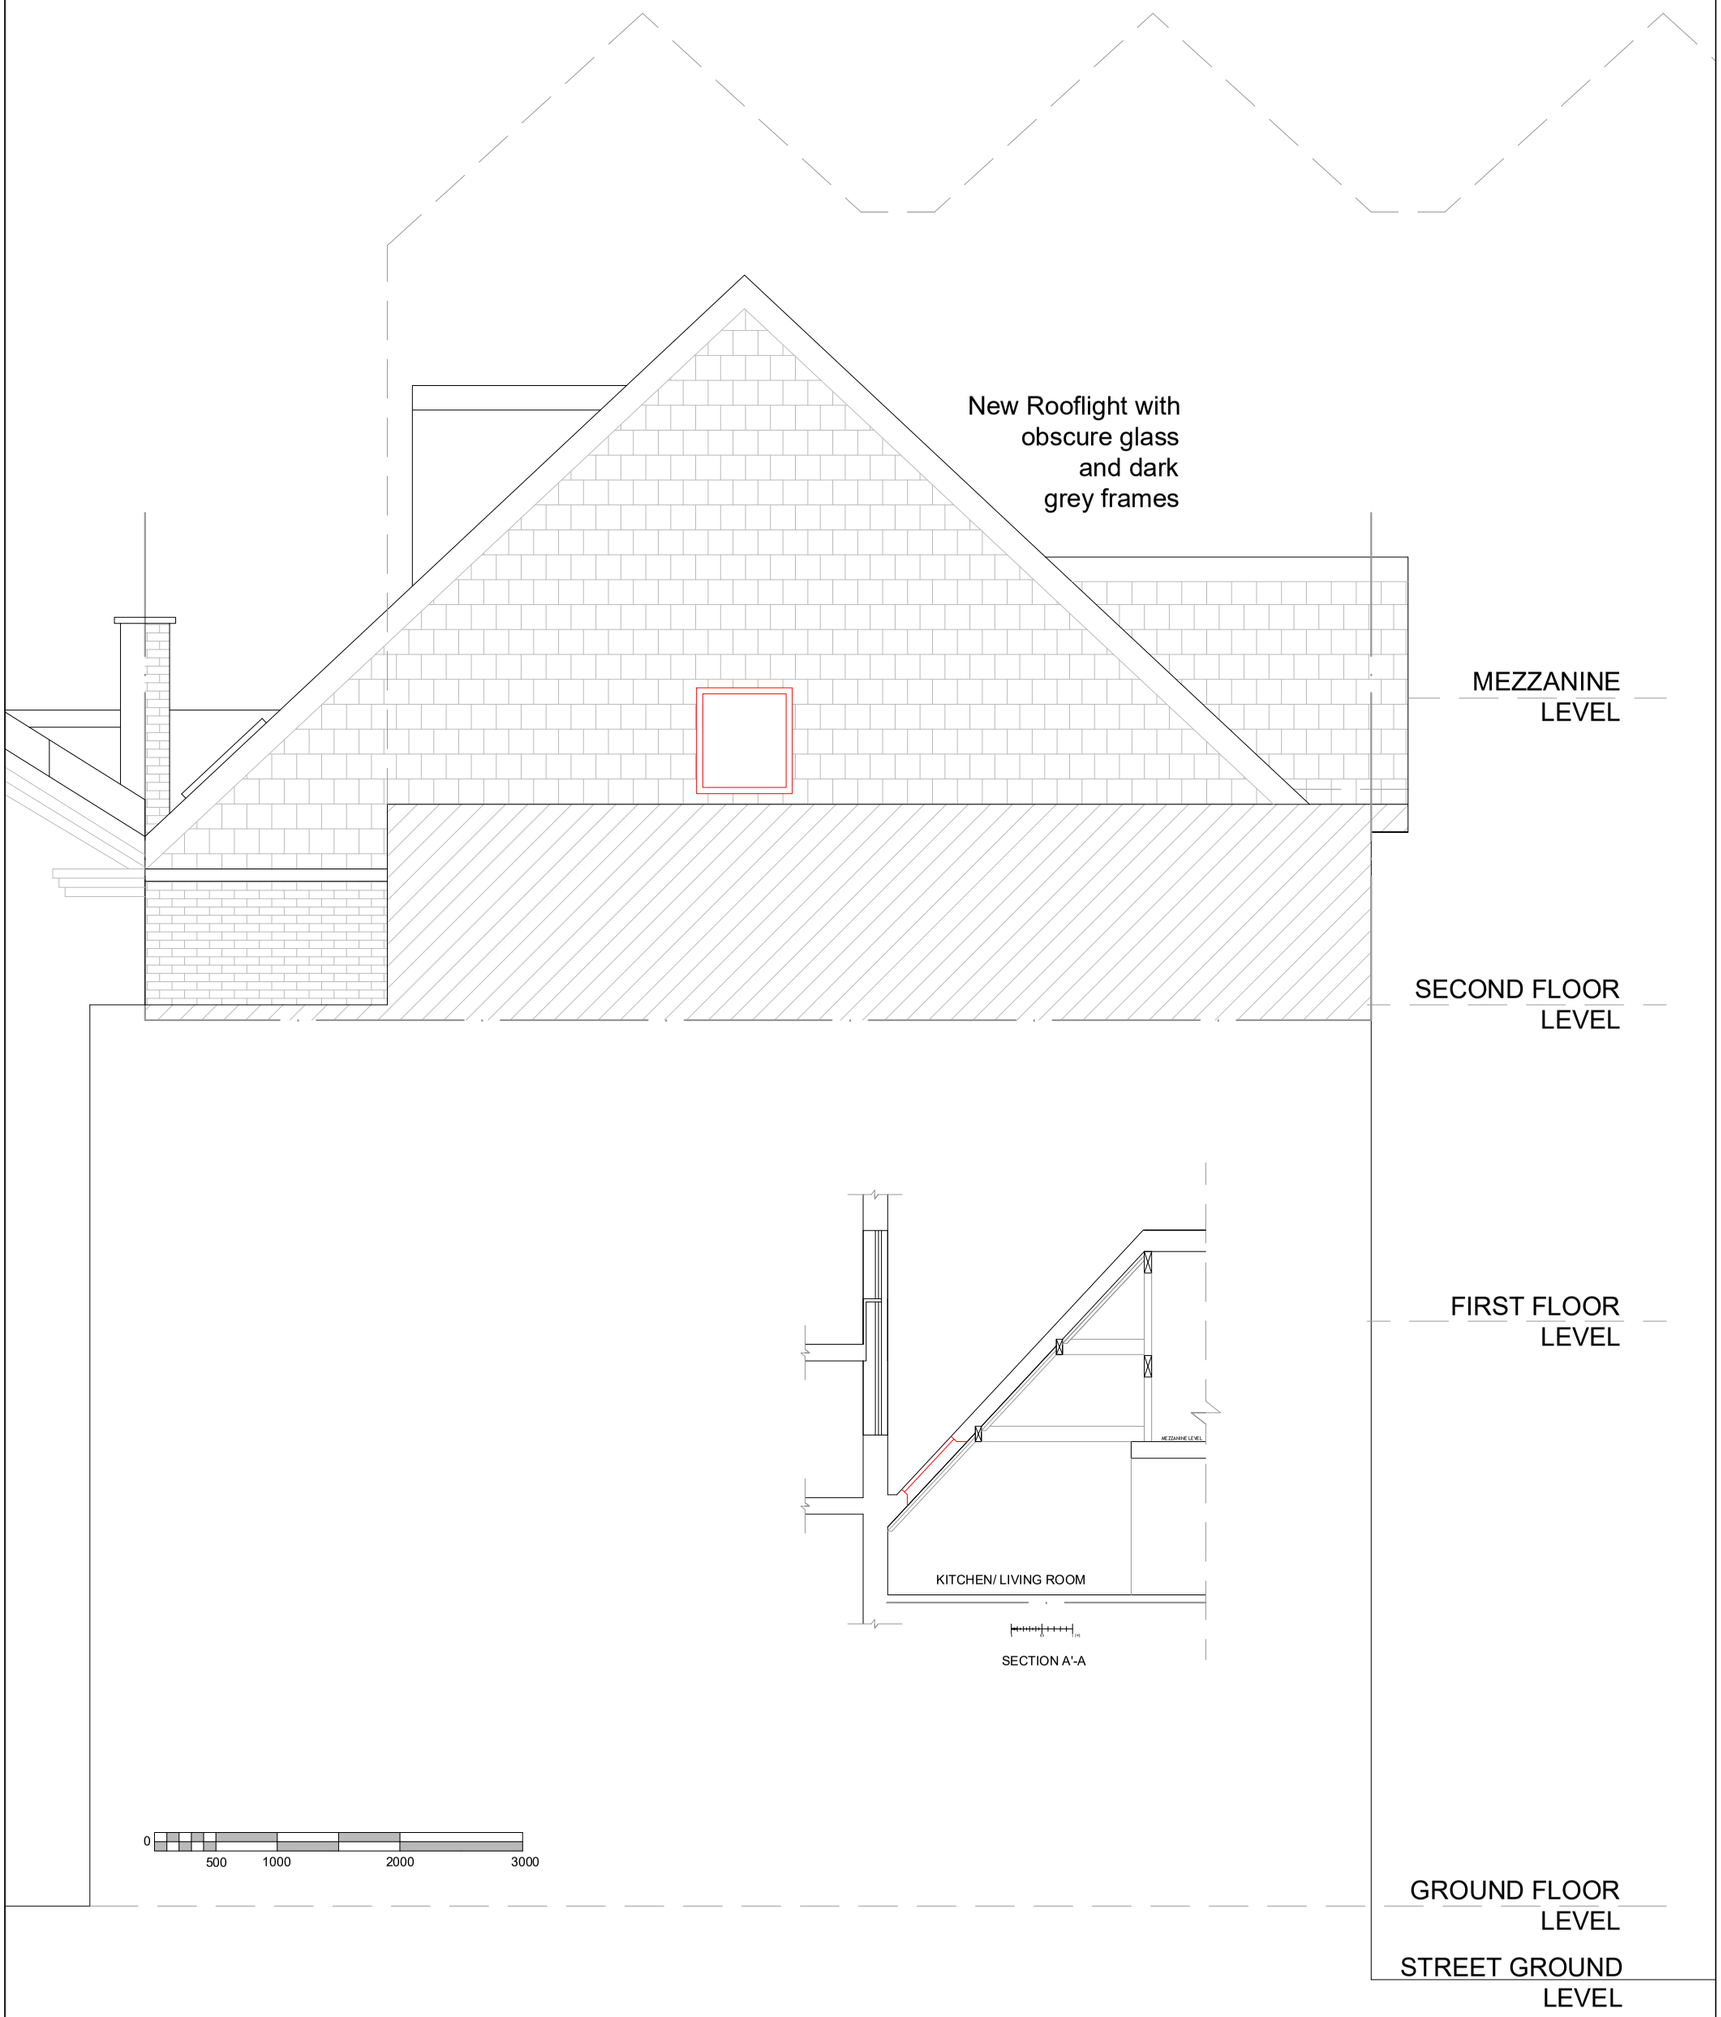

DATE: 01-10-2018	Ana Salcedo architectural services +44 (0) 7729018135 aisalsa@gmail.com	Client: **Ali Moshref**	Title: **Proposed South Elevation**		
REV: -		**New Rooflights** Flat 20, Hampstead Gates, 38 Ryland Road NW5 3EH	DWG no: AM-111	Scale: 1/50	Sheet: A3

All measurements are taken using laser measure and therefore, may be subject to a small margin of error.

Plans not suitable for construction purposes