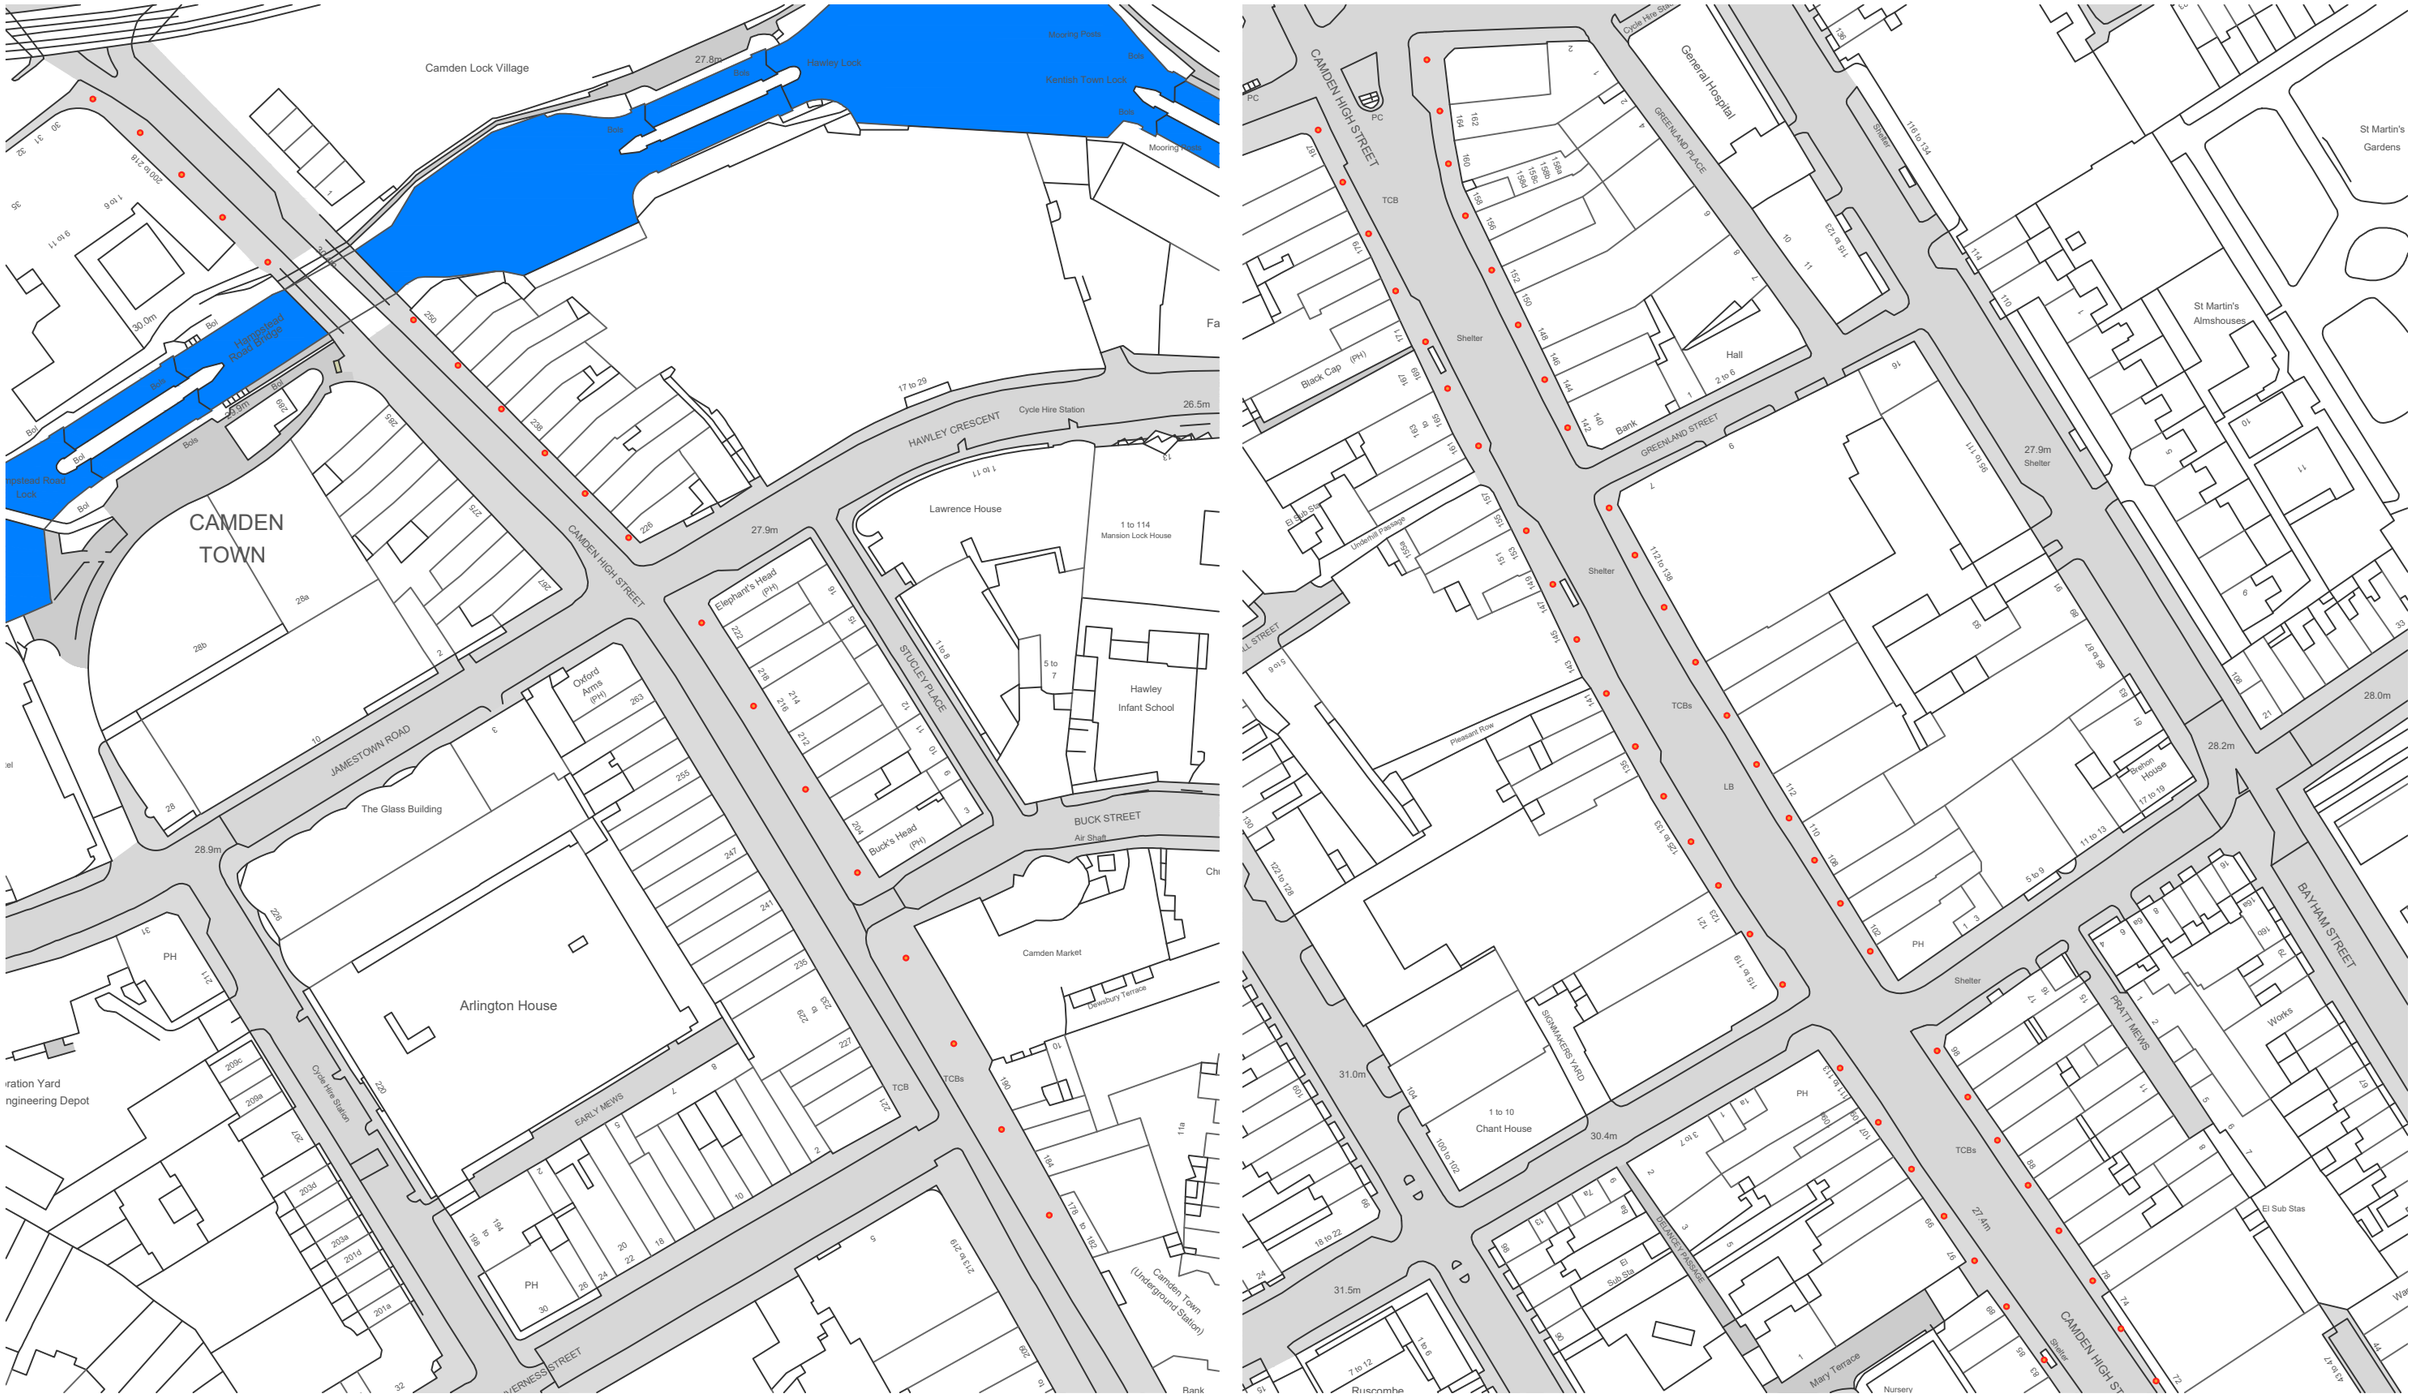

N

0 25 50 100 200

1:1250 @ A3

Willingale Associates

ARCHITECTS & DEVELOPMENT CONSULTANTS

CONTACT DETAILS:
56 Clerkenwell Road, London, EC1M 5PX
www.willingale.com
arch@willingale.com
T: 020-7490-5506

PROJECT:	TITLE:	DRAWING NUMBER:	DATE:	SCALE:
MUSIC WALK OF FAME, CAMDEN TOWN, LONDON, NW1	PROPOSED SITE PLAN	NW1_MWOF_PP02	09 2018	1:1250 @ A3