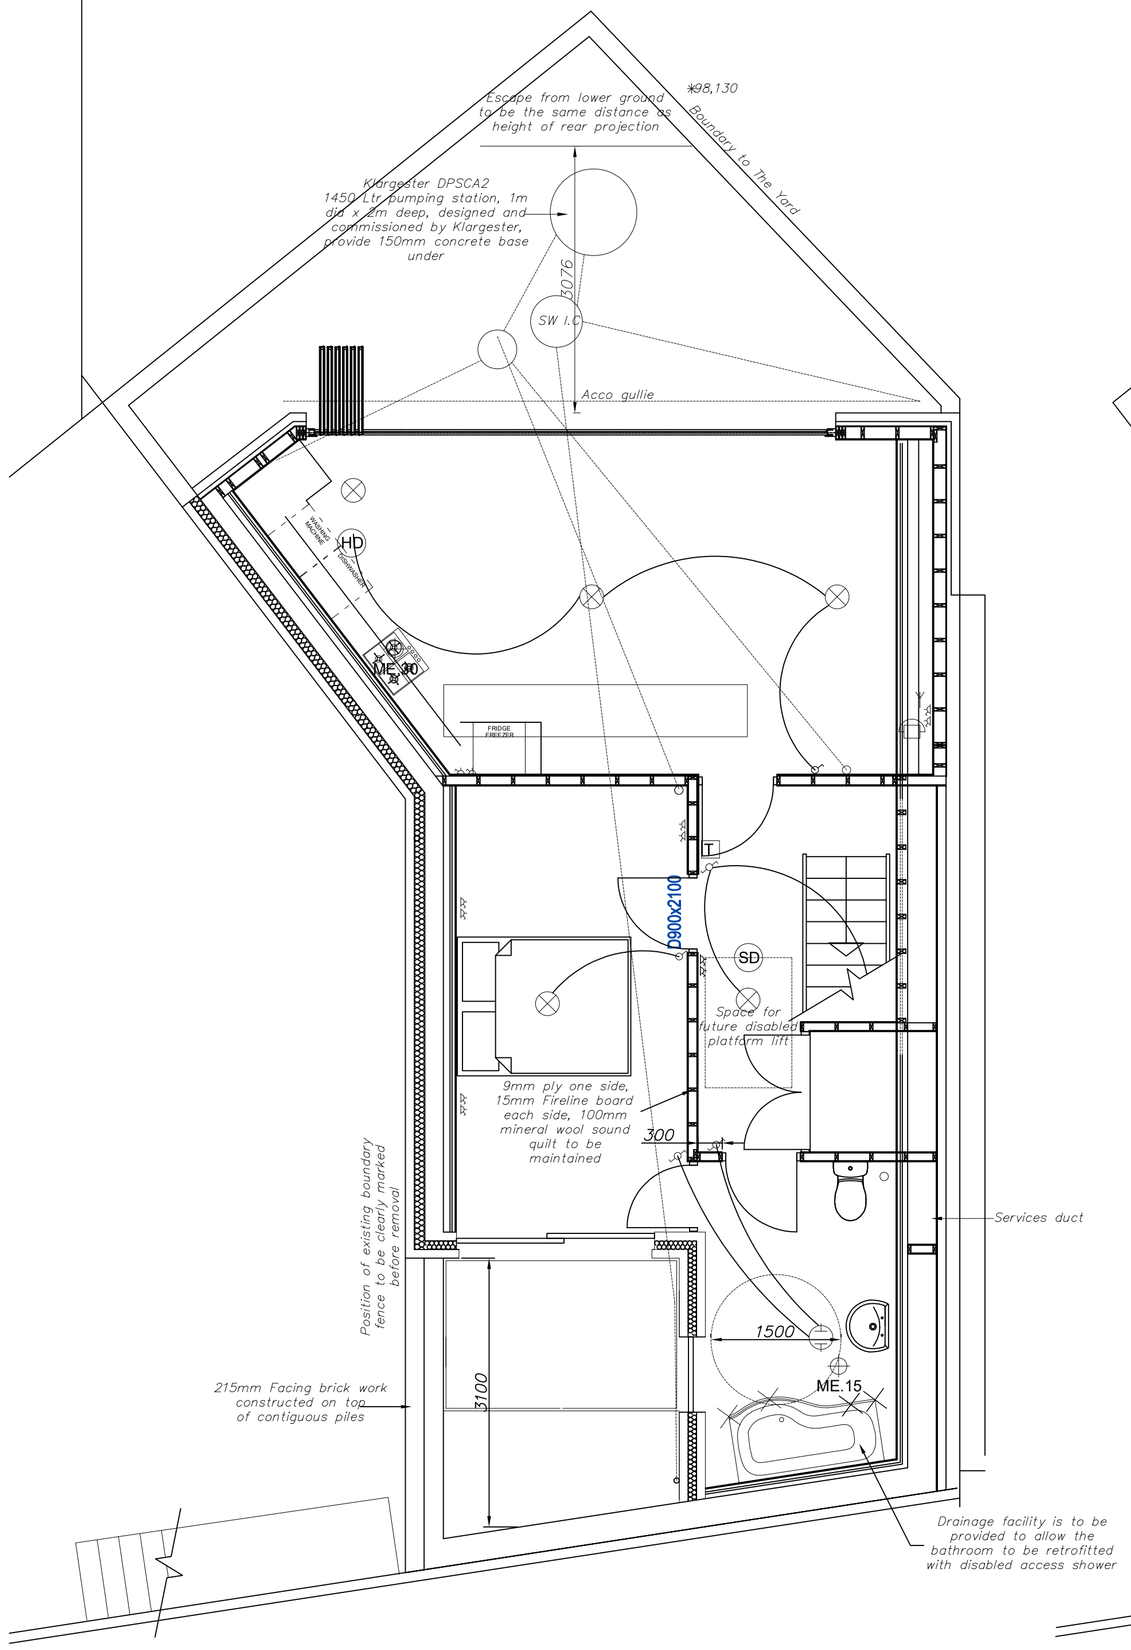

LOWER GROUND FLOOR

SCALE 1:50

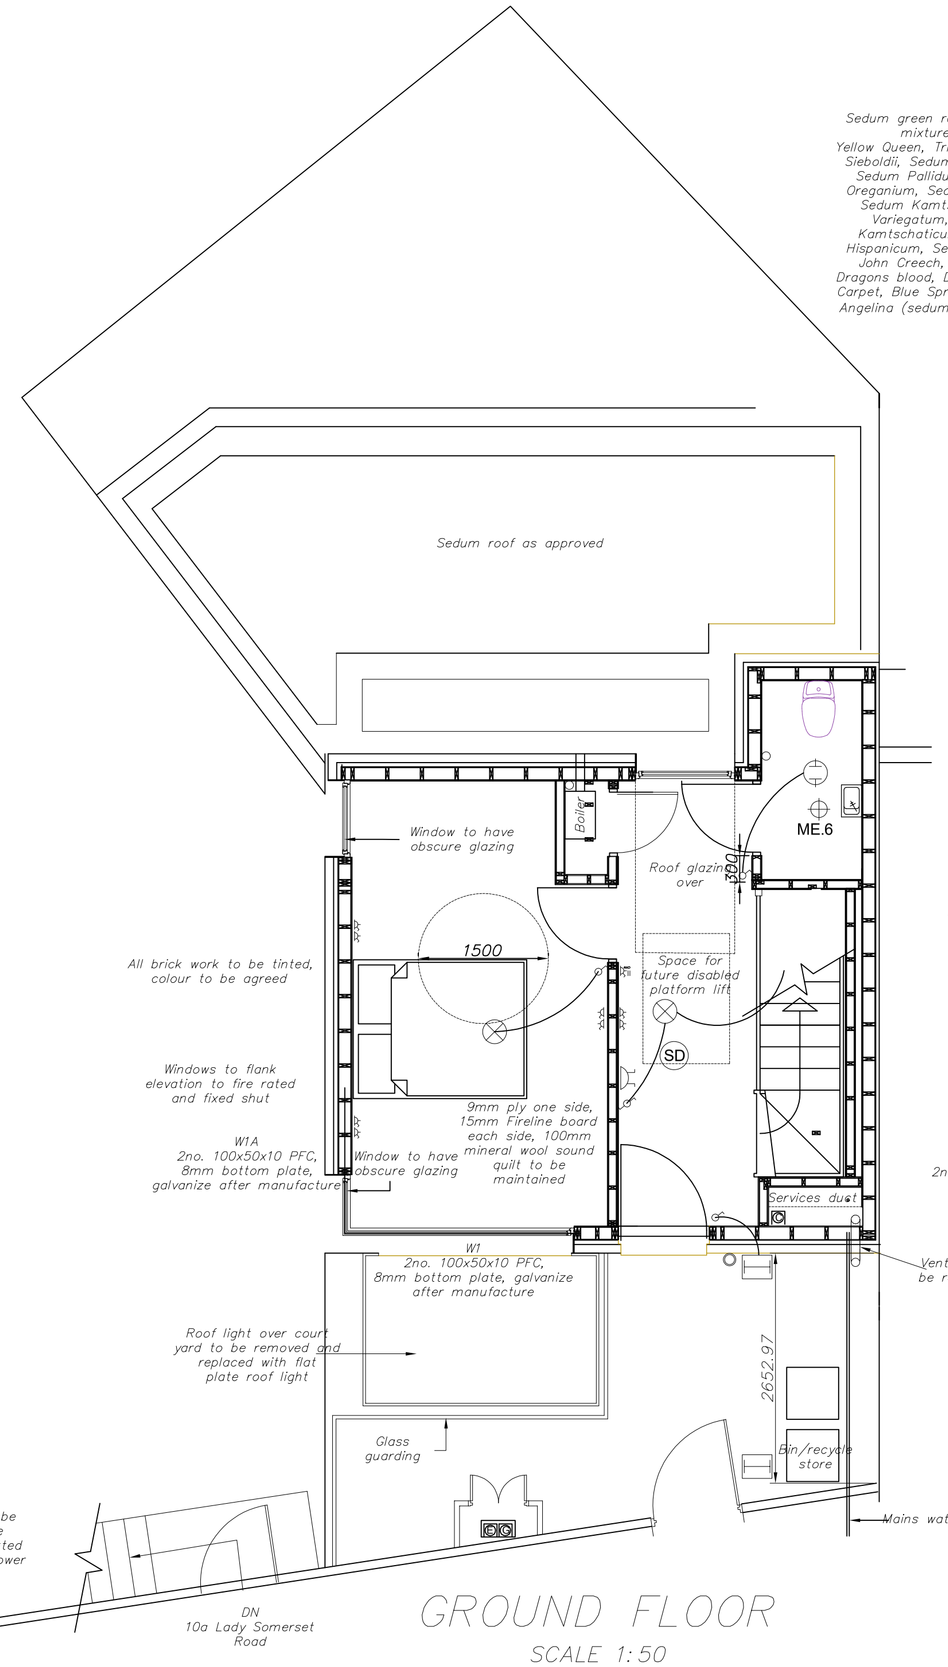

GROUND FLOOR

SCALE 1:50

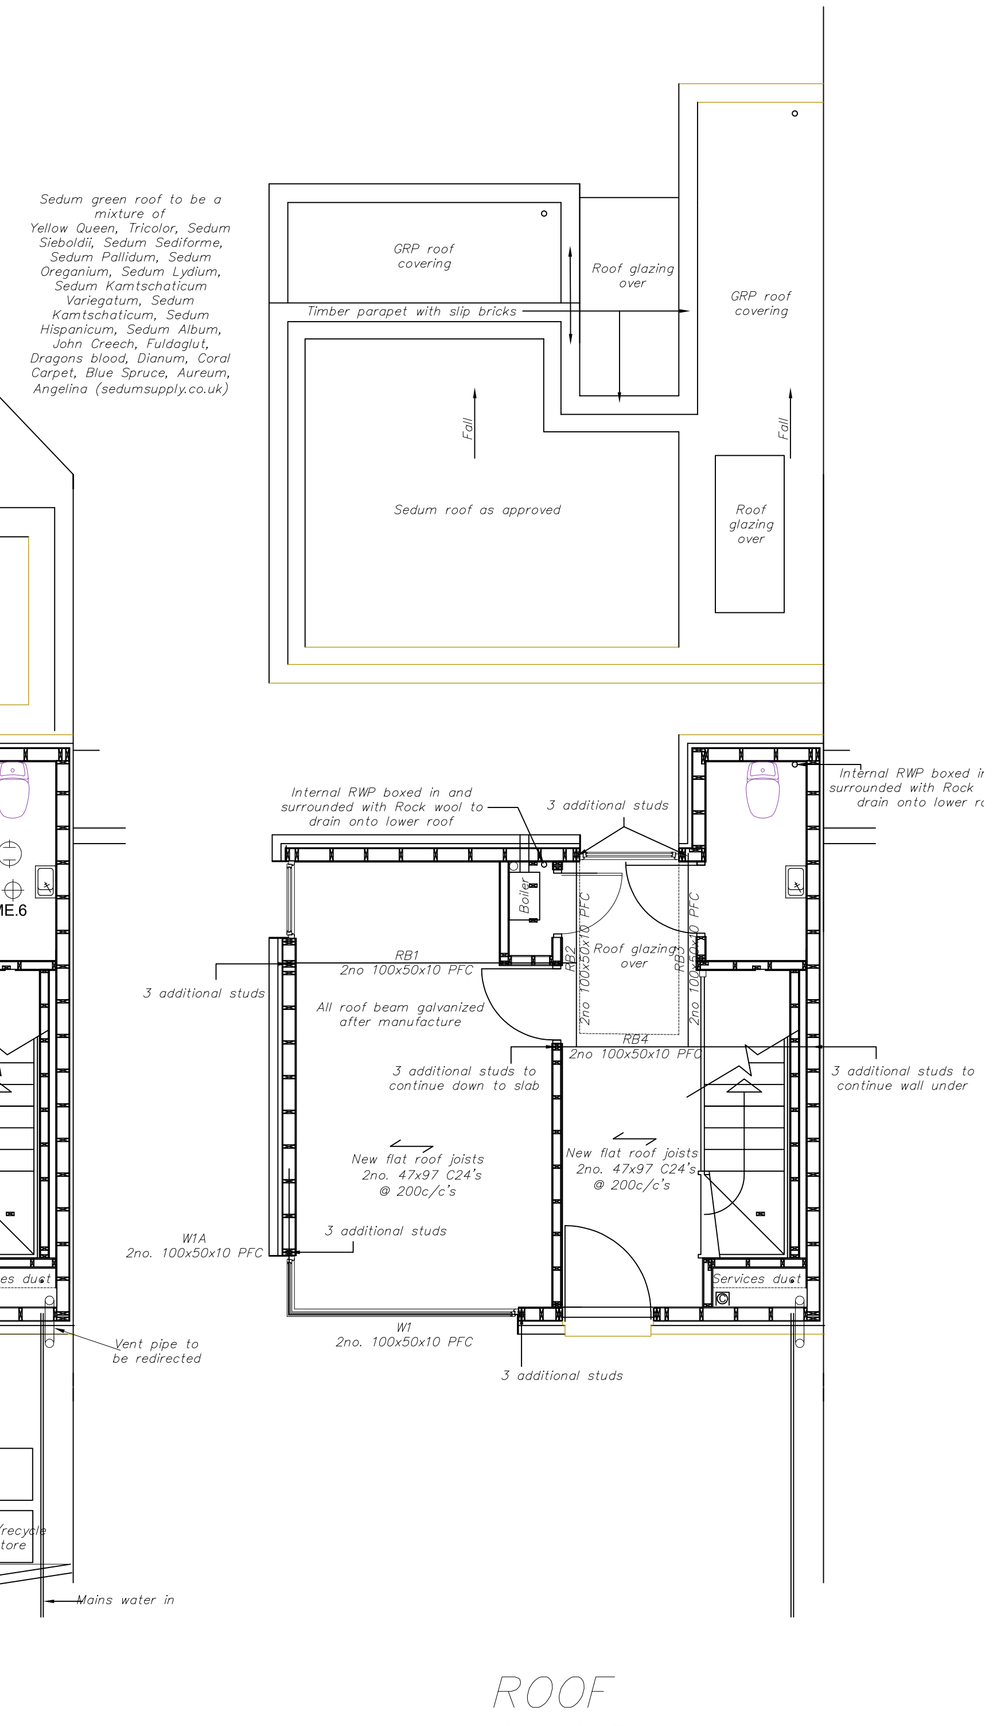

ROOF

SCALE 1:50

M 1:50

0 0,5 1,0 1,5 2,0 2,5 3,0 3,5 4,0 4,5 5,0 [m]

RevNo	Revision note	Date	Signature	Checked
A	Ground floor glazing altered	26.05.16		
B	Roof structure added	01.08.16		

Property Design Solutions Ltd

Planning and Building Control Drawings

New builds
Loft conversions
Extensions
Conversions
SAPs

CLIENT NAME: *Property AV*

ADDRESS: *Land Adjacent 10 Lady Somerset Road NW5*

ISSUED: 10.01.16

REV: B

CONTRACT NO:

SHEET: 1

SCALE @ A1: *1:50 1:100*

PLANNING

Remedial work plans

DWG NO: LS0116

© Copyright Property Design Solutions Ltd 2016

www.pdsltd.uk.com

07817 676211