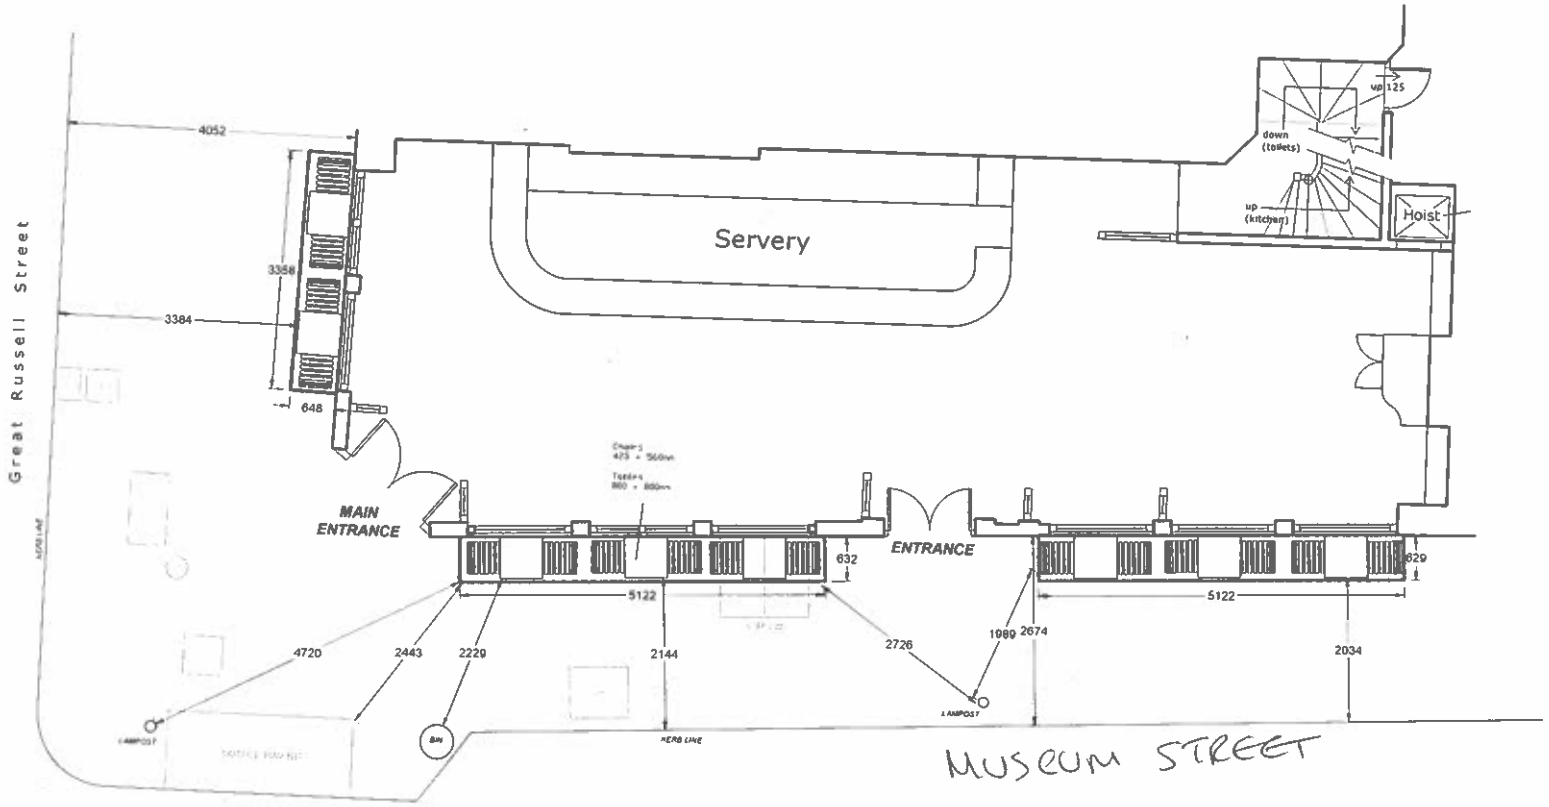

PAVEMENT LAOUT (scale 1:50)

PHOTO A & FURNITURE STYLE

PHOTO B

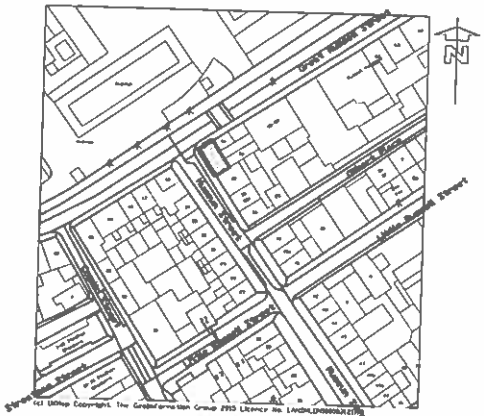

SITE LOCATION PLAN (scale 1:1250)

B	Additional dimensions added	GT	22.09.15
A	Additional dimensions added	GT	24.08.15

PembrookDesign
Stansted House, Horsemill Road, The Pinnacles, Harlow, Essex, CM19 5BH
Tel 01279 433888. Fax 01279 433889.
E-Mail pembrook@pembrook.co.uk
Website www.pembrook.co.uk

Project:

MUSEUM TAVERN
49 Great Russell Street, London WC1

Drawing Title:

External pavement furniture

Drawing No:	2246-15-01
Scale:	1:50 @ A2
Date:	May 2015
Drawn By:	G Thornton
Revision:	AB

Drawing not to be scaled. Dimensions indicated must be checked on site before manufacture by contractor. any discrepancy should be reported immediately

updated plan. 22-9-15