NOTES:

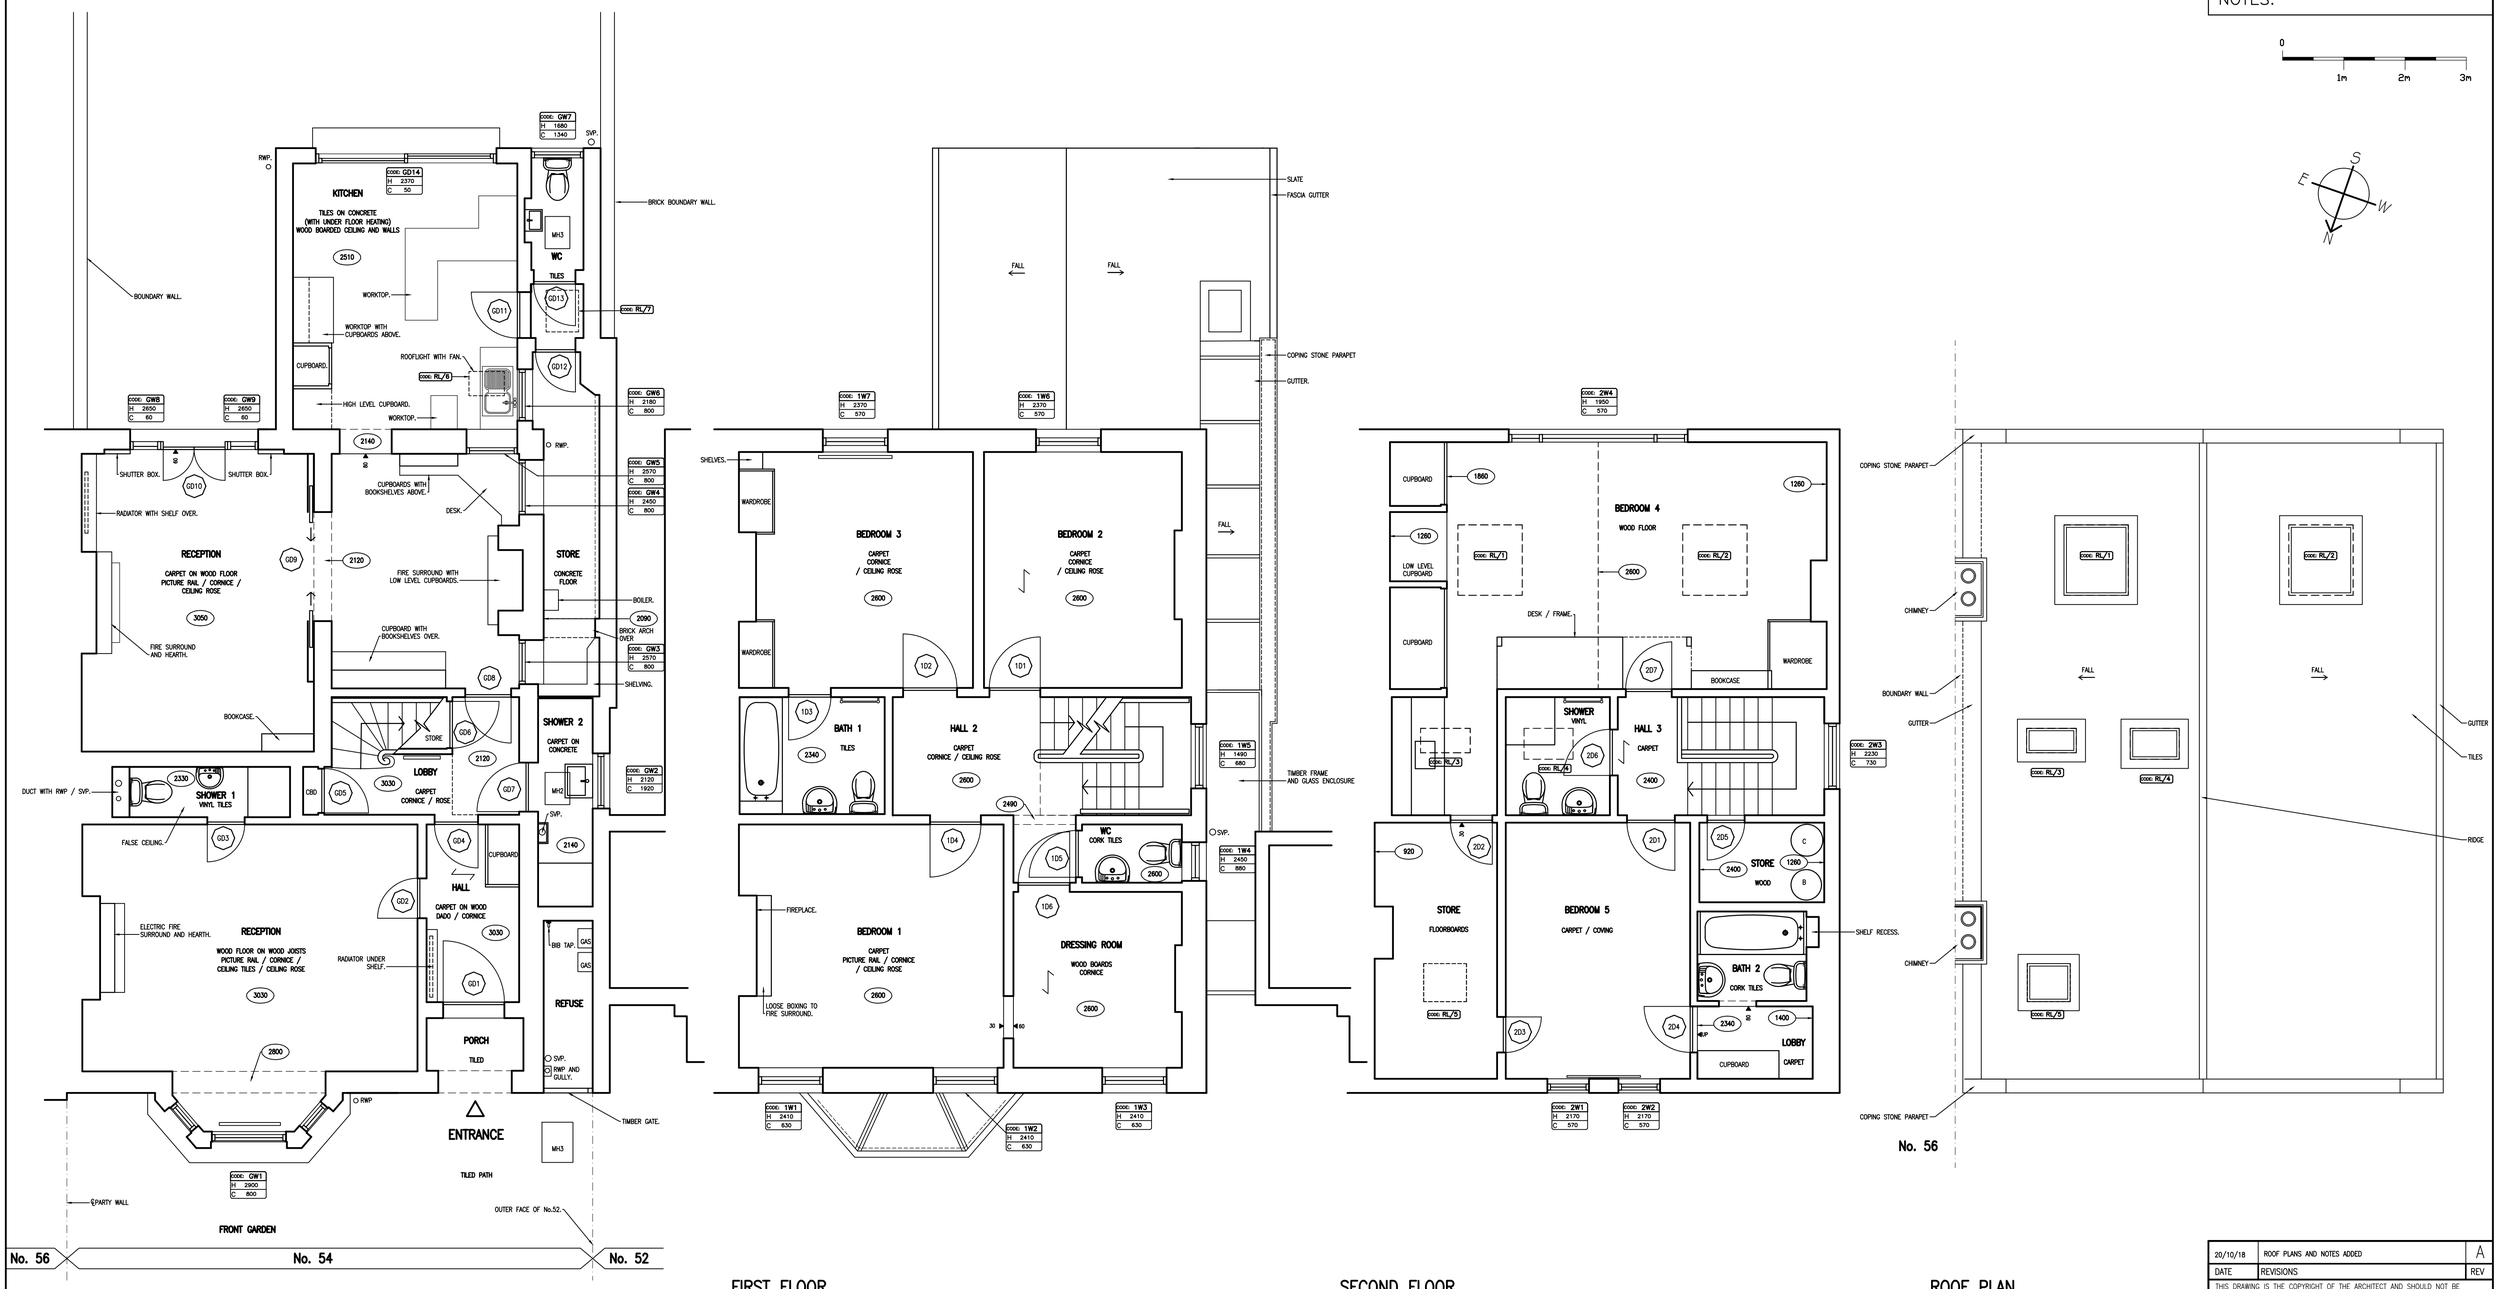

GROUND FLOOR

FIRST FLOOR

SECOND FLOOR

ROOF PLAN

DATE	REVISIONS	REV
20/10/18	ROOF PLANS AND NOTES ADDED	A

THIS DRAWING IS THE COPYRIGHT OF THE ARCHITECT AND SHOULD NOT BE REPRODUCED WITHOUT WRITTEN CONSENT.
DO NOT SCALE FROM THIS DRAWING, ONLY FIGURED DIMENSIONS SHOULD BE REFERRED TO. ANY DISCREPANCIES SHOULD BE REPORTED TO THE ARCHITECT IMMEDIATELY.

PROJECT
54 PILGRIMS LANE
LONDON
NW3 1SN

DRAWING
EXISTING FLOOR PLANS

DATE JULY'18
DELT. tmc
COMPUTER 2049-001
SCALE 1:50

transformation
ARCHITECTS
45 LANCASTER GROVE LONDON NW3 4HB
TEL: 020 7424 0122 FAX: 020 7424 0133
e-mail: transformation@ukonline.co.uk

DWG. No. 2049·001 REV. No. A