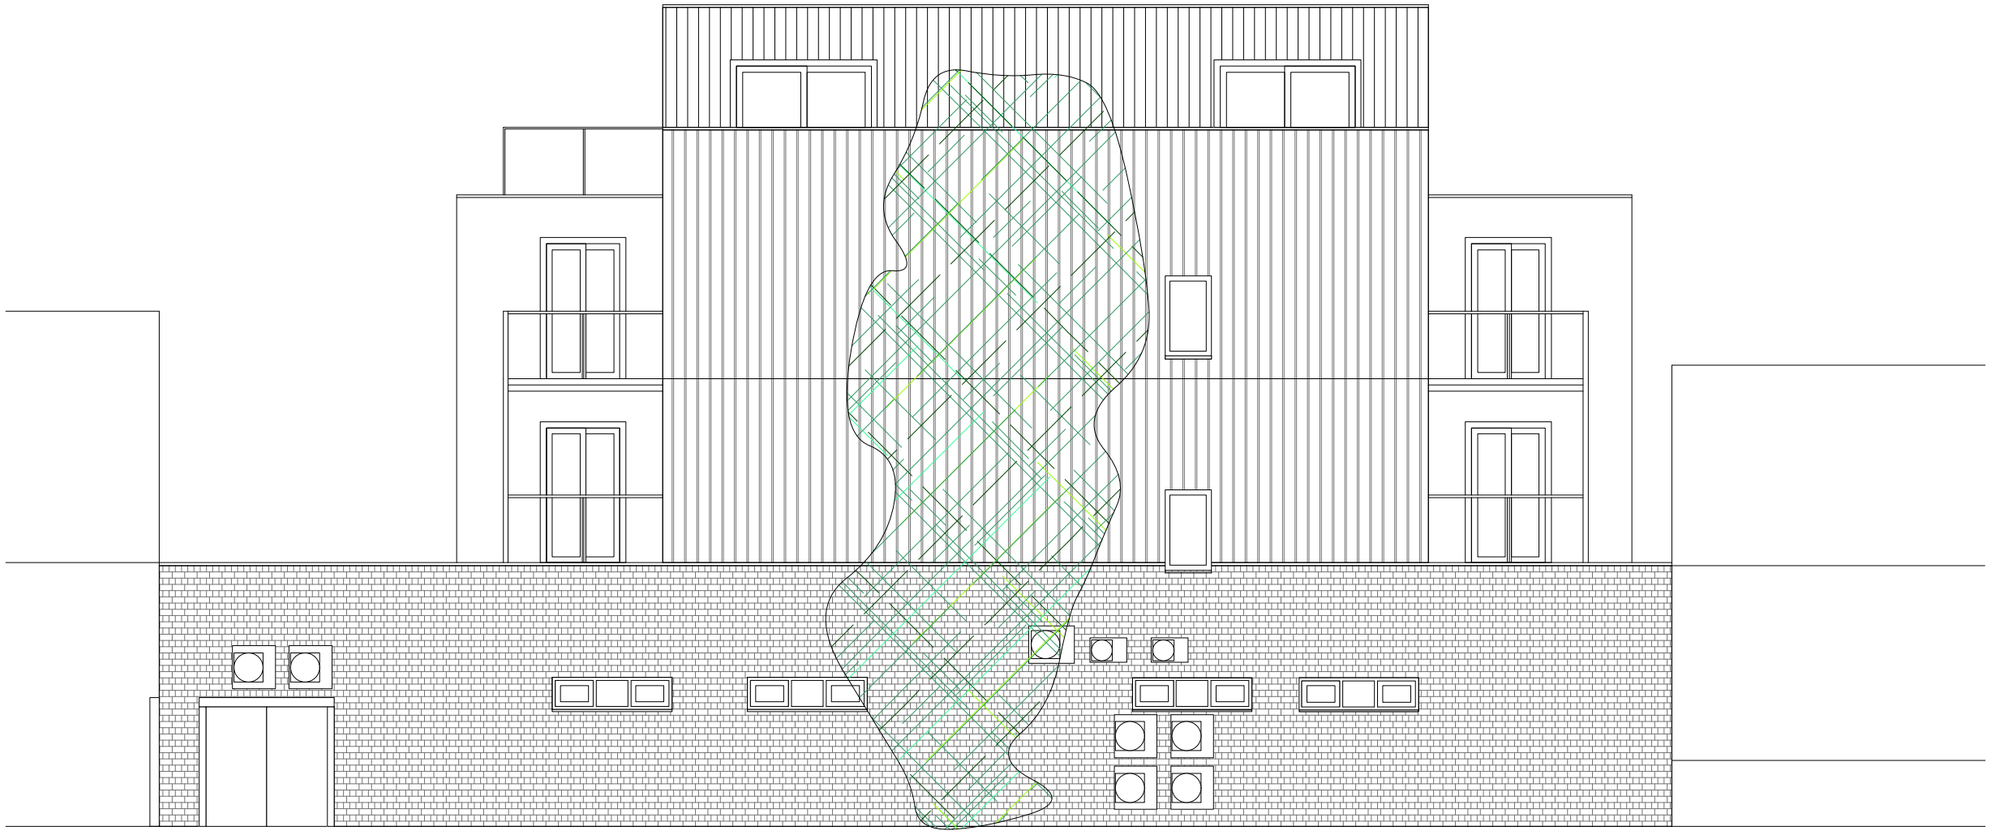

t 020 89680279
m 077 98854810

richard@webb-architects.co.uk

WEBB ARCHITECTS LIMITED

Drawing to be read in conjunction with consultants information.
Do not scale from drawing.
All dimensions to be checked on site.
Drawing only to be used for purposes indicated.
Notify Architect of any discrepencies.
© WEBB ARCHITECTS LIMITED

03 Hampshire Street

EXISTING ELEVATION

Scale: 1:50 / A3

1239.03.01(-)

ISSUE: PLANNING

DATE: 05.10.18

DRAWN BY: CG

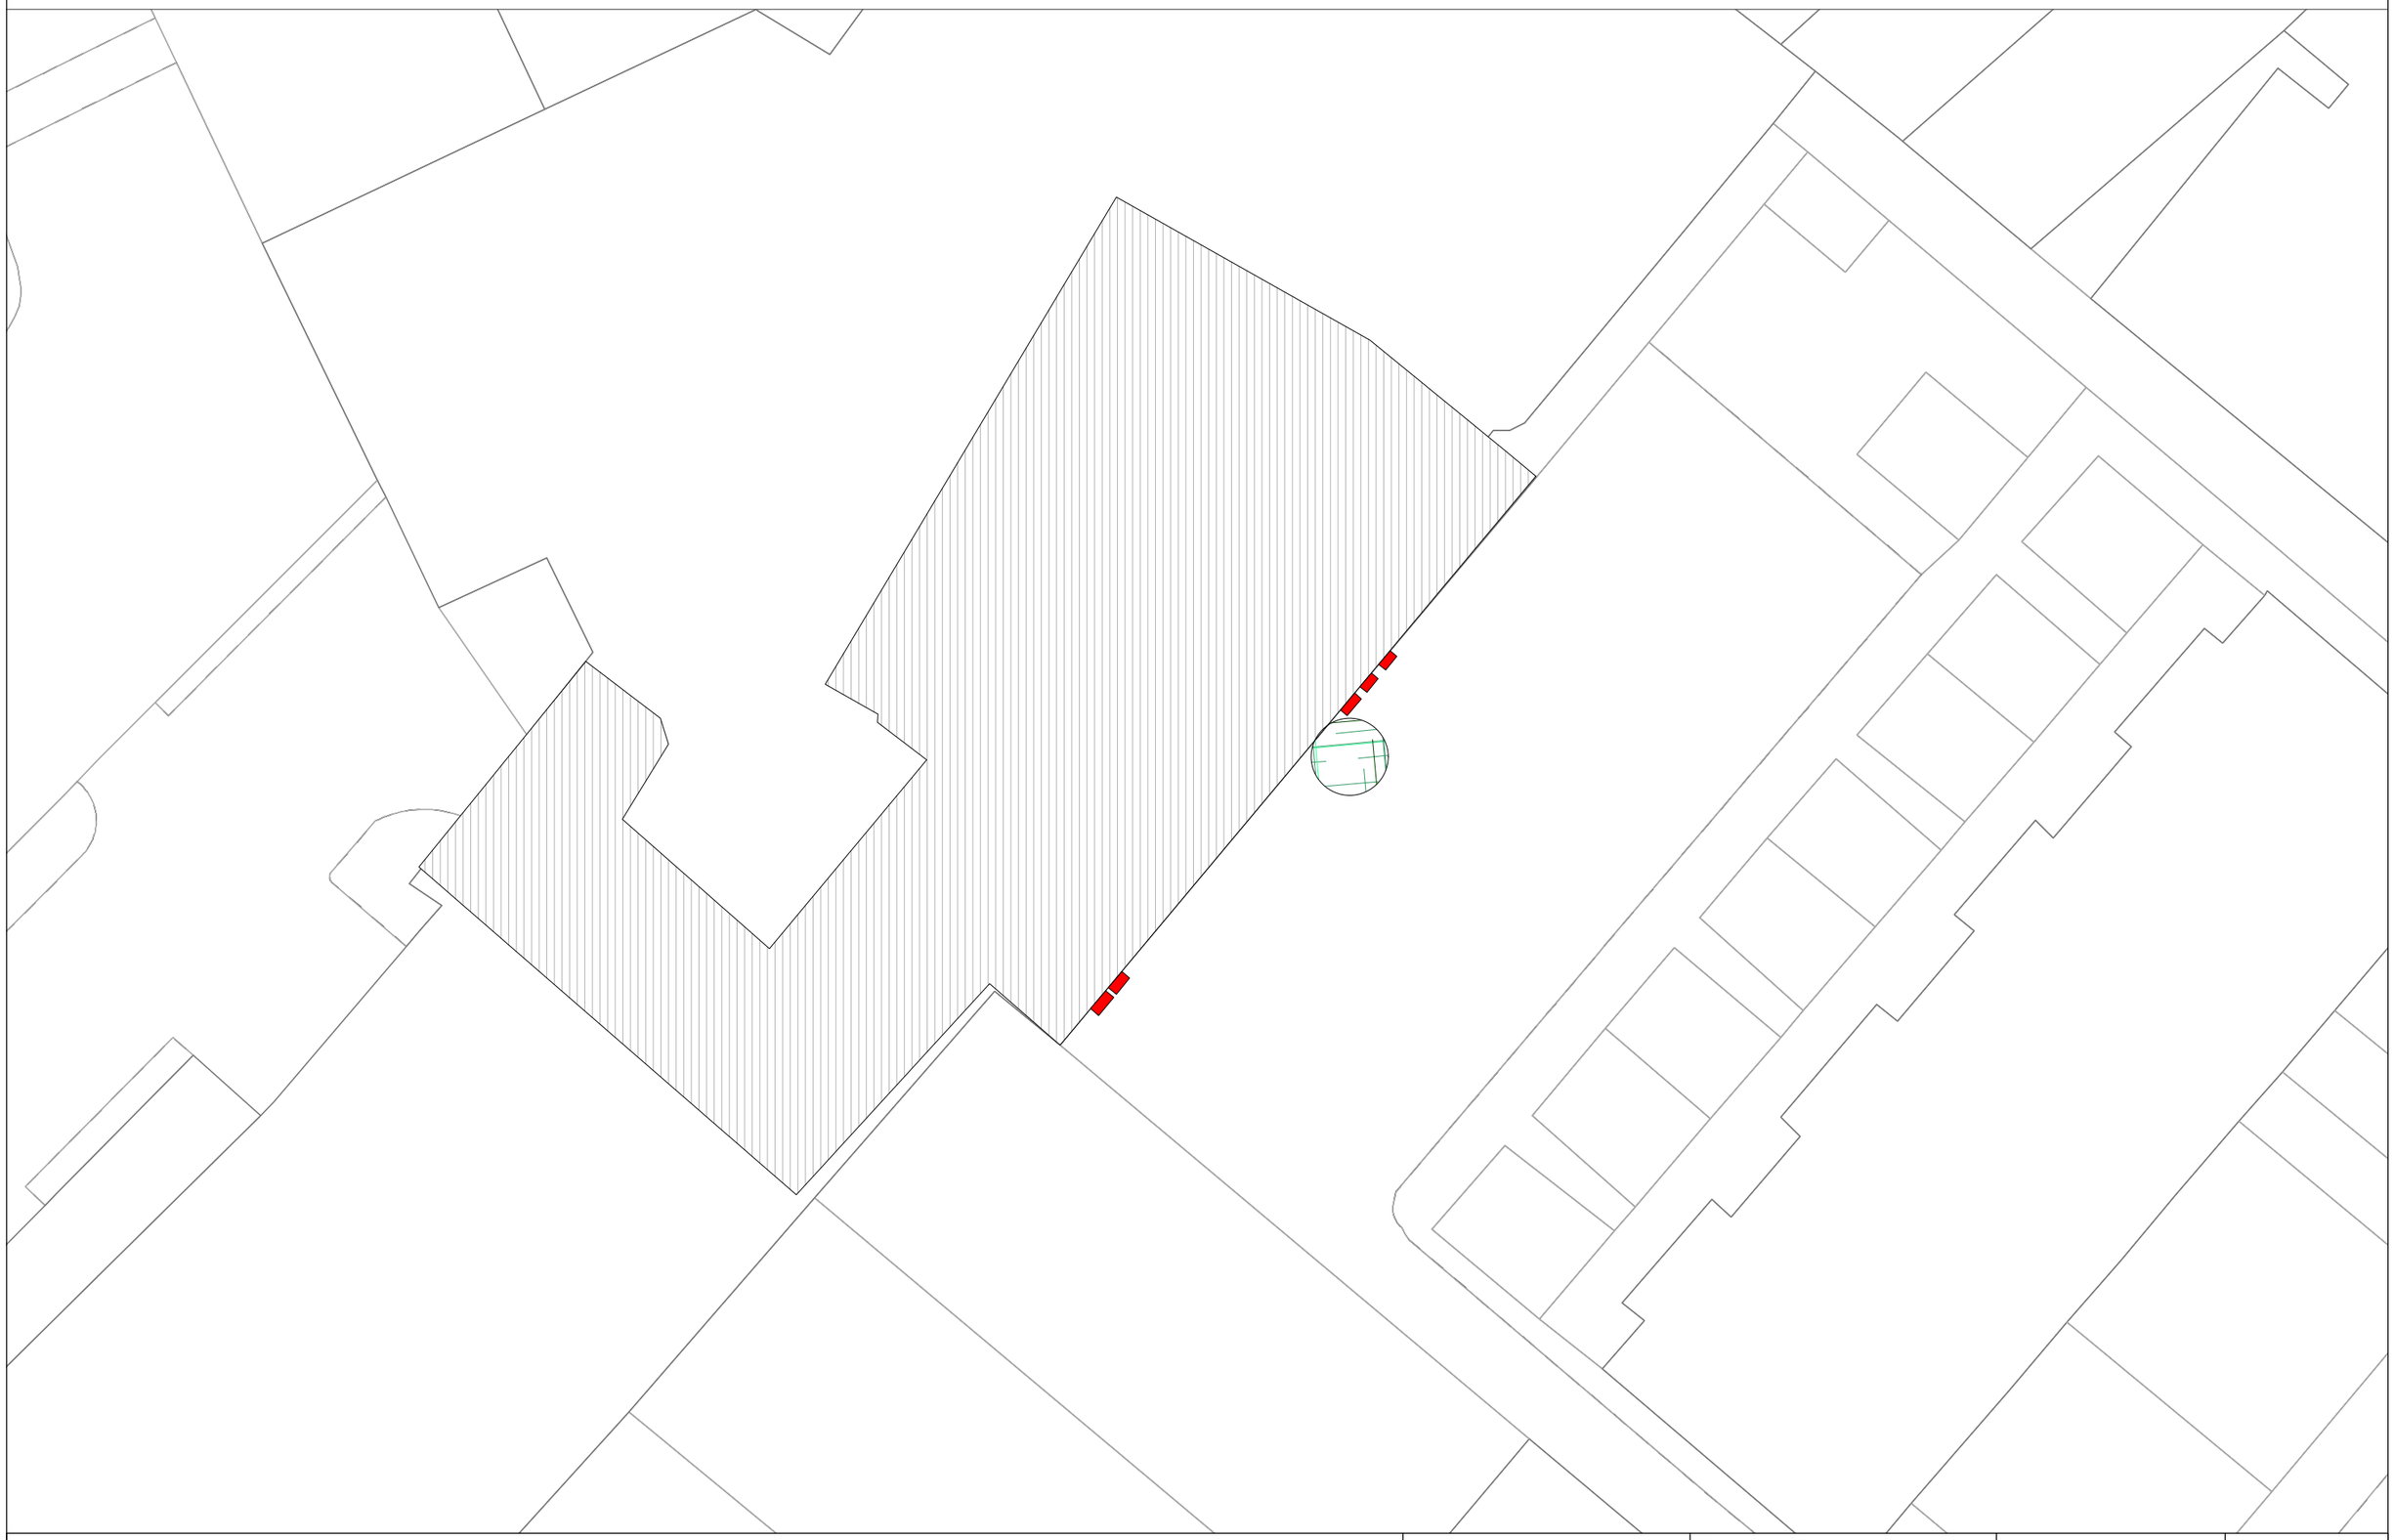

t 020 89680279
m 077 98854810

richard@webb-architects.co.uk

WEBB ARCHITECTS LIMITED

Drawing to be read in conjunction with consultants information.
Do not scale from drawing.
All dimensions to be checked on site.
Drawing only to be used for purposes indicated.
Notify Architect of any discrepencies.
© **WEBB** ARCHITECTS LIMITED

Air condenser location

03 Hampshire Street

EXISTING SITE PLAN

Scale: 1:50 / A3

1239.01.02(-)

ISSUE: PLANNING

DATE: 19.10.18

DRAWN BY: CG