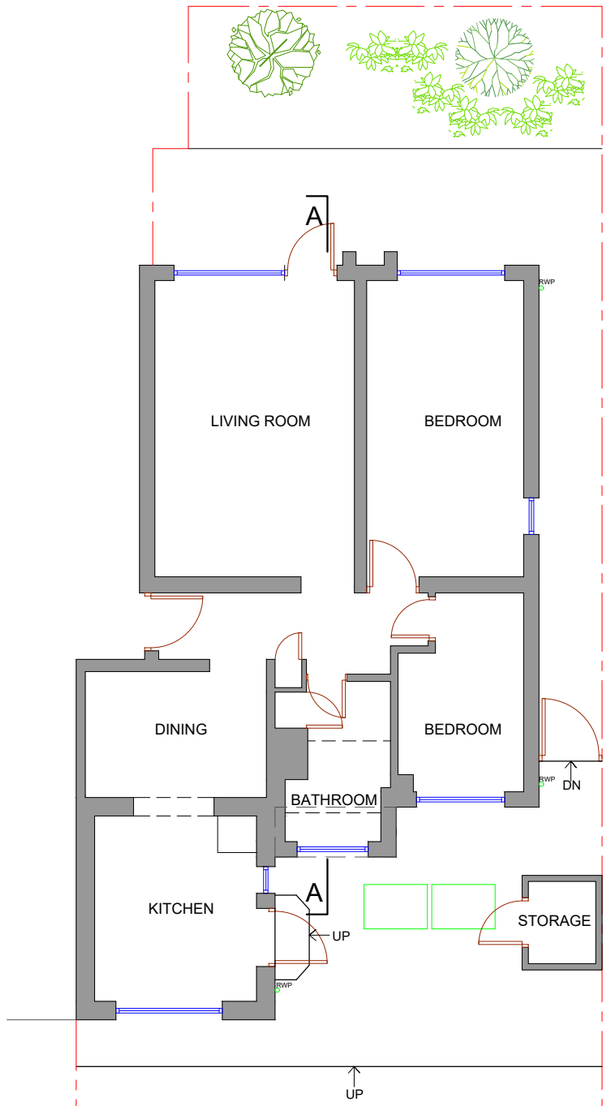

EXISTING GROUND FLOOR PLAN

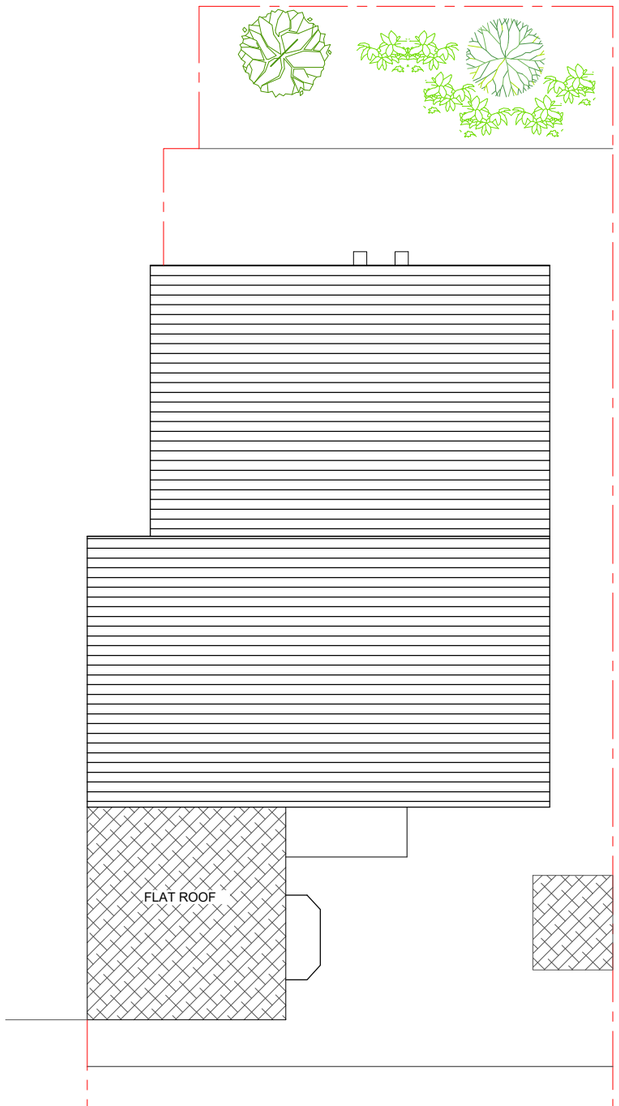

EXISTING ROOF PLAN

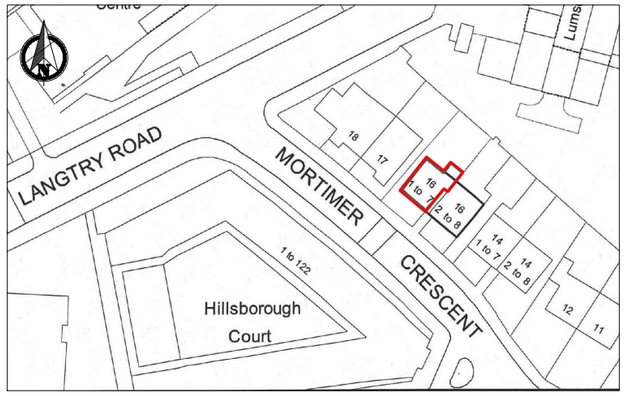

LOCATION PLAN

SCALE

0m 1m 2m 3m 4m 5m

SCALE @ 1:100

NOTES :

This drawing which is the property of RKA Services Ltd. is the subject of Intellectual Property Rights including copyright and design right and shall not be reproduced, copied, loaned or submitted to any other party without the written consent of RKA Services Ltd.

This drawing is not to be scaled. Only figured dimensions to be taken. Any discrepancies to be reported to RKA Services Ltd. prior to setting out or ordering any materials

LEGEND :

1. EXISTING WALLS TO BE REMOVED AND SUPPORT OVER IN ACCORDANCE WITH STRUCTURAL ENGINEER'S DESIGN AND CALCULATIONS.
2. BRICK FINISH TO MATCH EXISTING.
3. DOUBLE GLAZED ALUMINIUM FRAMED SLIDING FOLDING DOORS.
4. NEW GREY ALUMINIUM DOUBLE GLAZED WINDOWS
5. INTERNAL PARTITION WALLS.
6. OPENING TO BE BLOCKED UP
7. MASTIC ASPHALT FLAT ROOF WITH SOLAR REFLECTIVE PAINT FINISH

	Date	Revisions

© copyright

RKA
Architecture - Interior Design - Project Management

THE COTTAGE
116 ELMS LANE
LONDON HA0 2NP

TEL : 020 8385 2824
FAX : 020 8385 1864
email: mail@rkadesign.co.uk

Client SAMI KHOUEIRY

Job Title

FLAT 9
16
MORTIMER CRESCENT
NW6 5NP

Drawing Title

LOCATION PLAN, EXISTING FLOOR AND ROOF PLAN

Scale: 1 : 100 / 1 : 1250 @ A3

Date: SEP 2018

Checked by: | Drawn by: MM

Drg No. RK / BR / 1311 / 01 | Rev.