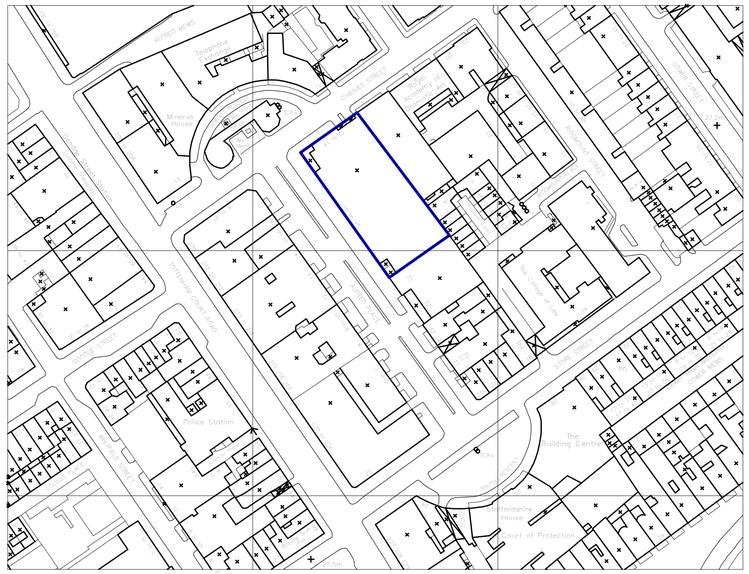

1 LOCATION PLAN
SCALE 1 : 1250

Building Boundary

10 0 10 20 30 40 50
SCALE
1: 1250
m

Recent revision history

#	Status	Description	Date
C1	S2	FOR PLANNING	03.09.18

Notes & Legend

Contractor must verify all dimensions on site before commencing work or preparing shop drawings. Do not scale drawings.

N

Project
WHITTINGTON HOUSE PHASE 5

Client
Tazinda

Issuer
WOODS BAGOT

© Woods Bagot

Project number
440570

Size check
25mm

Checked
CD

Approved
POD

Sheet size
A1

Scale
As indicated

Sheet title
LOCATION PLAN

Sheet number
WHT05-WBT-XX-XX-DR-A-0601

Revision
C1

Status
S2 FOR PLANNING