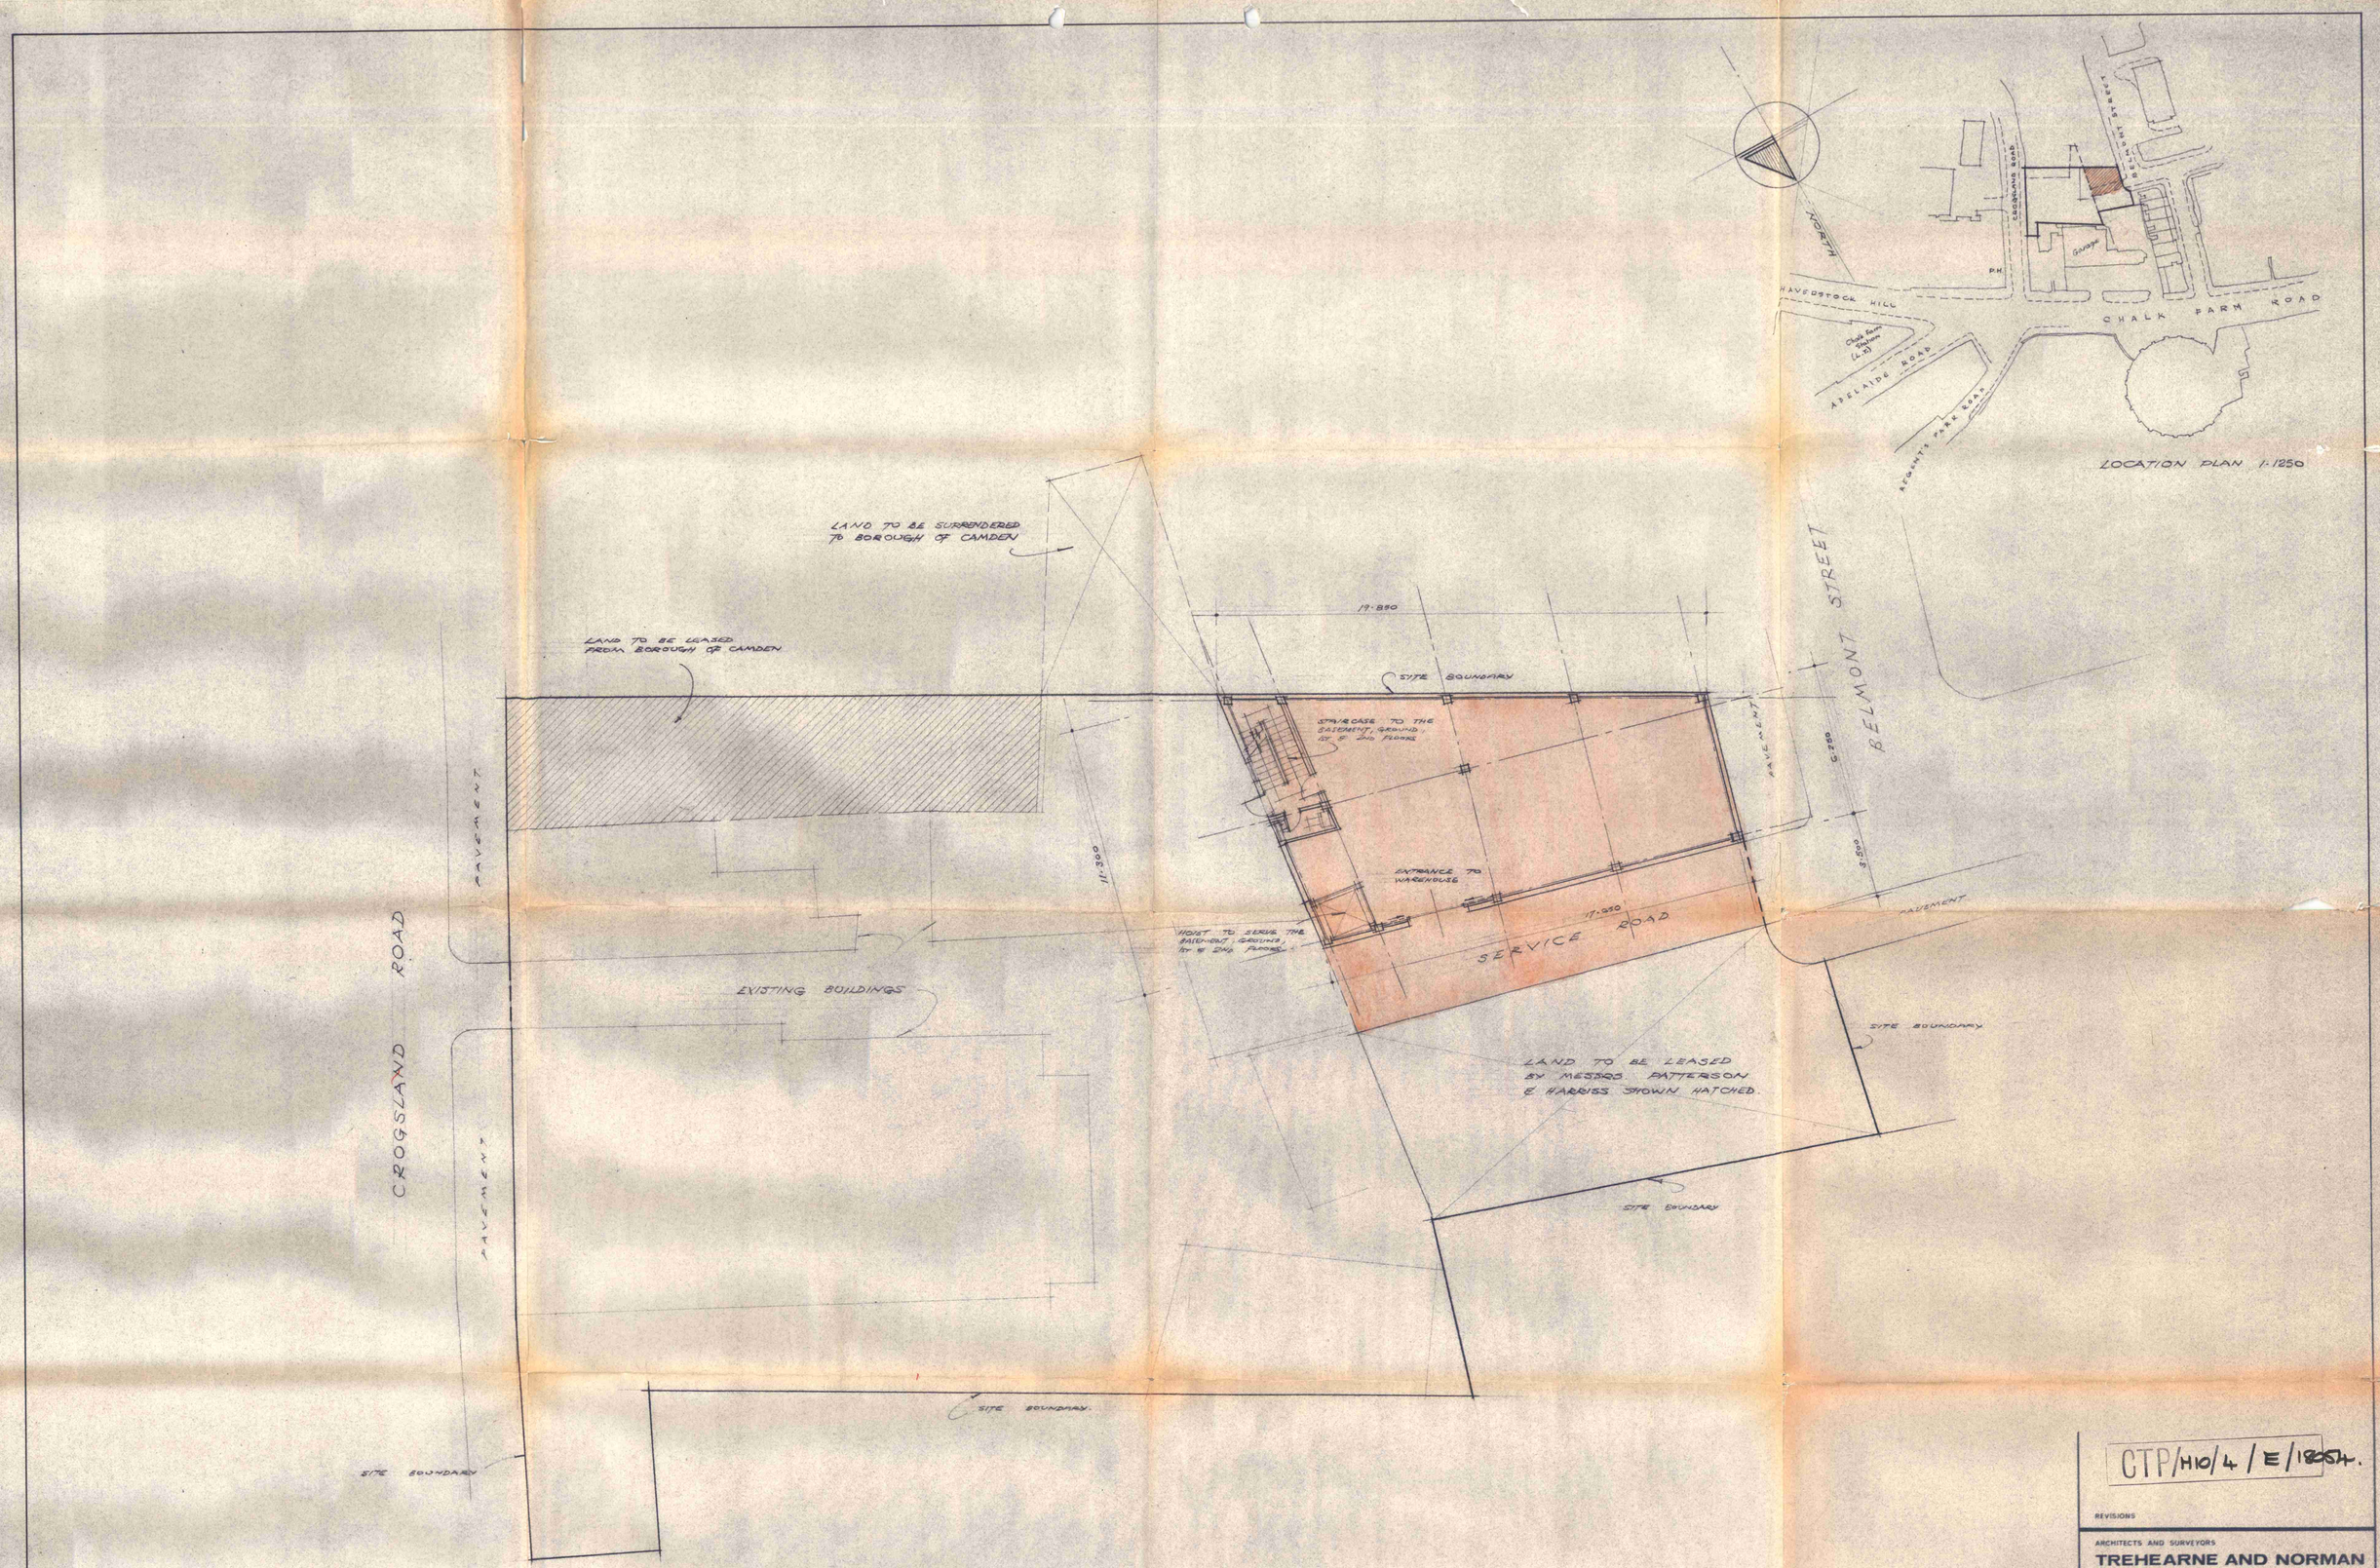

CTP/H10/4/E/18054.

REVISIONS

ARCHITECTS AND SURVEYORS

TREHEARNE AND NORMAN PRESTON AND PARTNERS

5 HEATH ROAD · WEYBRIDGE · SURREY · WEYBRIDGE 46747·8
ALSO AT
WINDSOR HOUSE · 83 KINGSWAY · LONDON WC2 · 01-405-4071

LONDON BOROUGH OF CAMDEN
PLANS APPROVED
~~[illegible]~~
-9 APR 1974
ON BEHALF OF THE COUNCIL

CASE COPY

PROJECT
PROPOSED DEVELOPMENT TO SITE 17 - 23 BELMONT STREET N.W.1.

SUBJECT
PROPOSED NEW WARE-HOUSE, COLD STORE & LIGHT INDUSTRIAL BUILDING

SCALE	DATE	DRWG. NO.	REVISION
1·100	21.12.73.	W/532/8	