Do not scale from this drawing.
Dimensions are to be verified on site prior to construction.

Notes

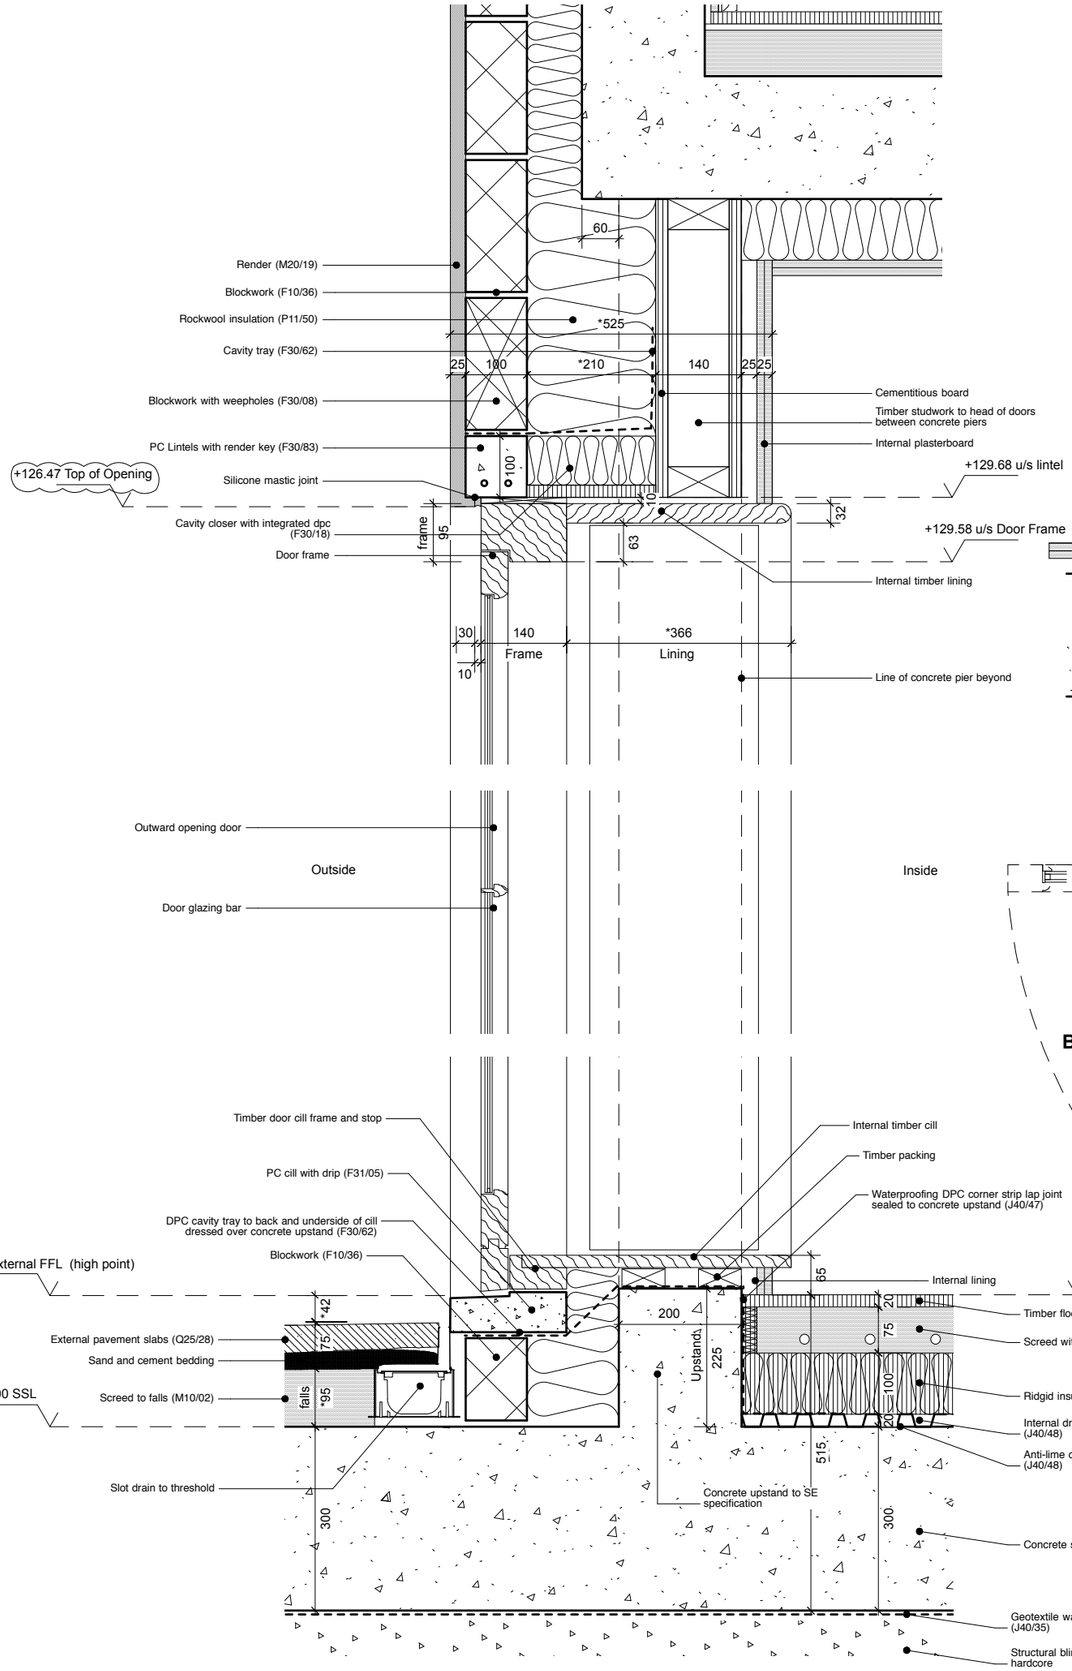

Basement External Door Section Detail

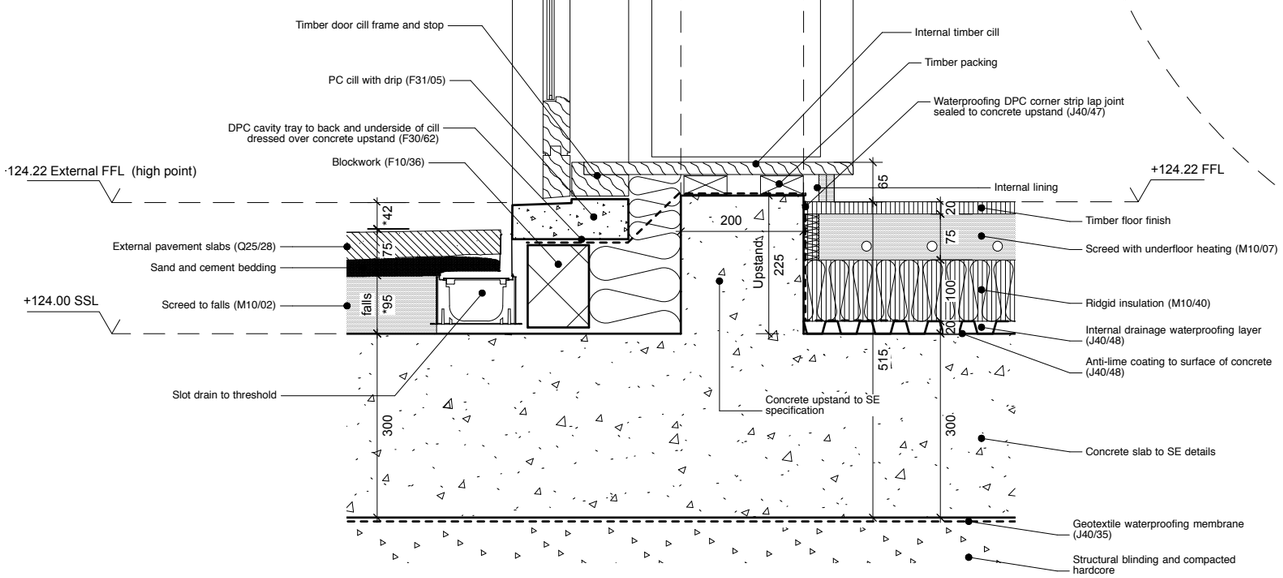

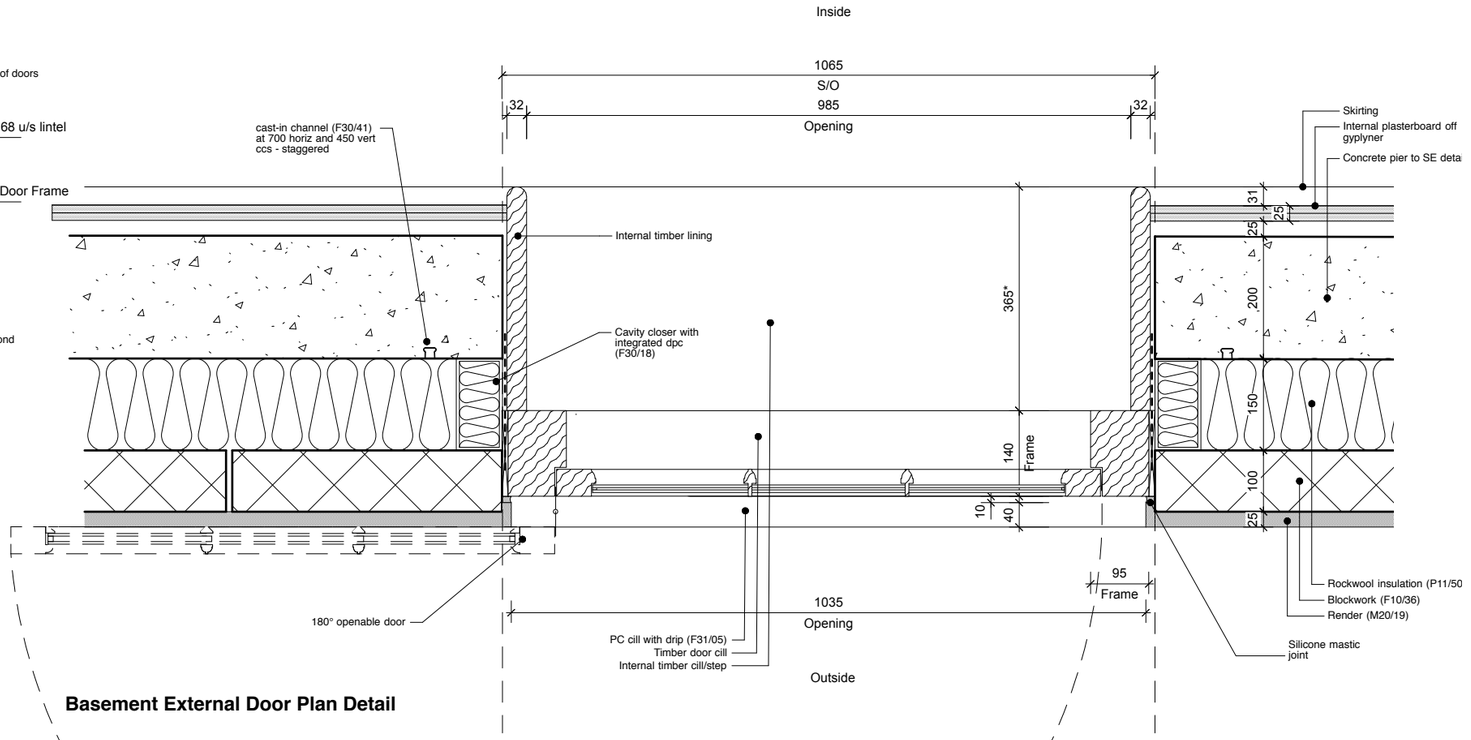

Basement External Door Plan Detail

100 200 300 400 500

4orm
1-5 Offord Street London N1 1DH
020 7183 7045
studio@4orm.co.uk
www.4orm.co.uk

Project
Grove Lodge

Drawing Title
Basement Door Plan
& Section Details

Drawing Status
TENDER

Date	Scale @ A1	Drawn
Aug 2017	1:5	JW

Drawing Number
4075-A(21)07_A