PLANNING APPLICATION

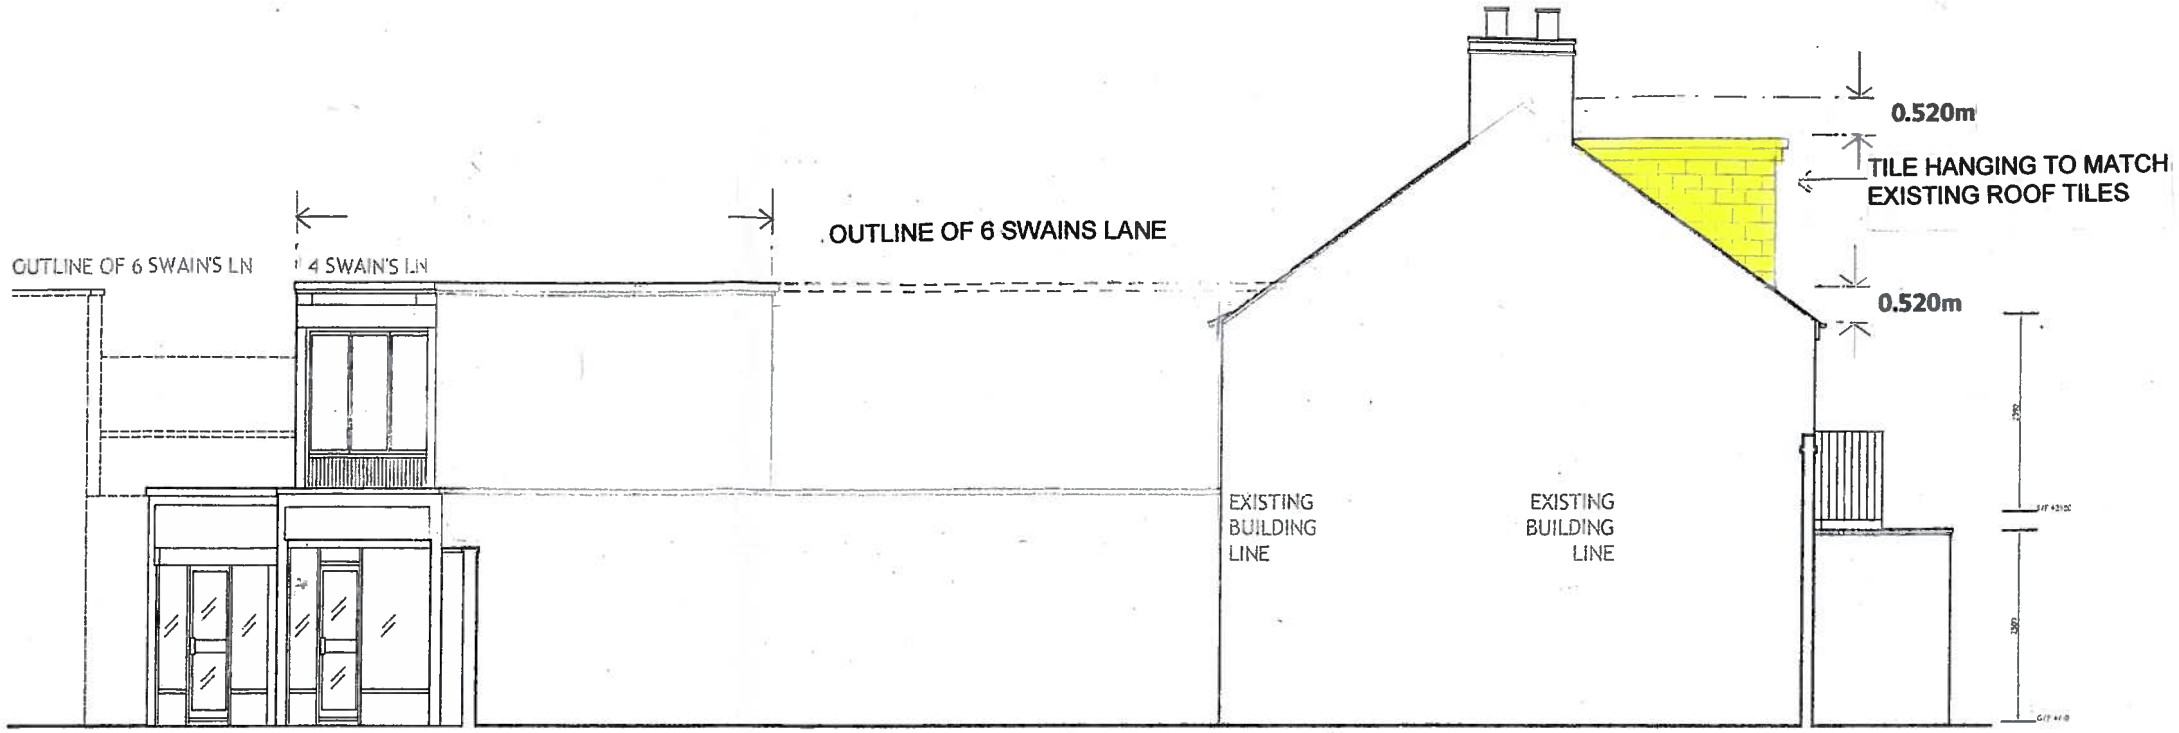

WEST ELEVATION FROM AS PROPOSED

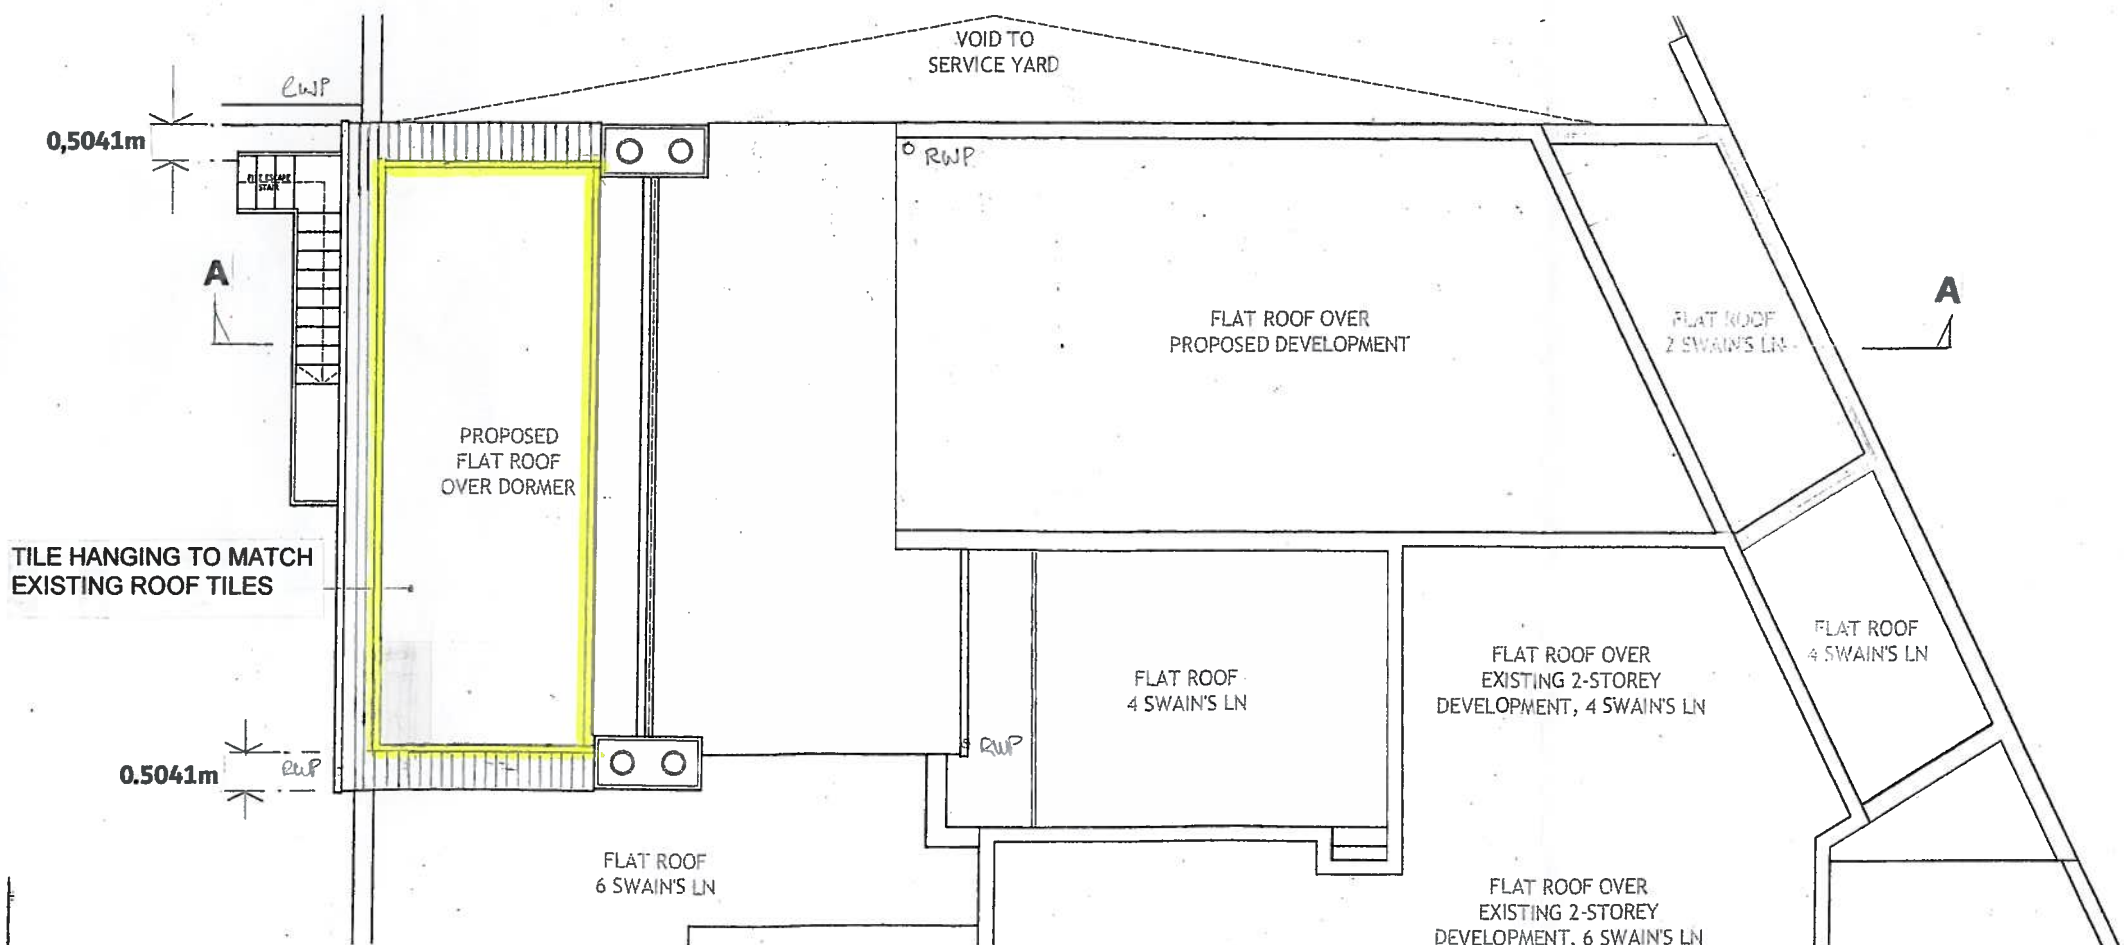

A OCT 18 Amended in accordance with Plng requ'ts First Fl.over shop omitted

P B A
ARCHITECTURAL CONSULTANTS
63 Grosvenor Street
London W 1K 3JG
Tel: 203 205 2104
Mob: 0797 464 5325

Design Consultant

Client

Project Title

2 SWAINS LANE HIGHGATE LONDON N6 6QS

Drawn	Date	Checked	Date
	Jly 18		
Scales	1:100	Size	
Drawing Status			

Revision	Date	Description	By	Ch'kd

Drawing Title
PROPOSED WEST ELEV'N & ROOF PLAN

Job No.	Drawing Number	Revision
218/06	/09	A