dormer window – section detail

window dpm

breather membrane

vapour control layer

lead cladding to mansard roof

timber structure to structural engineer's specifcation

natural slate tiles to mansard

lead clad cheeks /roof to dormer lead flashing behind tiles

lead fascia

timber box sash window

new lead lined parapet gutter to falls

existing coping stone

existing external wall/ parapet

new floor structure and build up to new mansard /2nd floor level

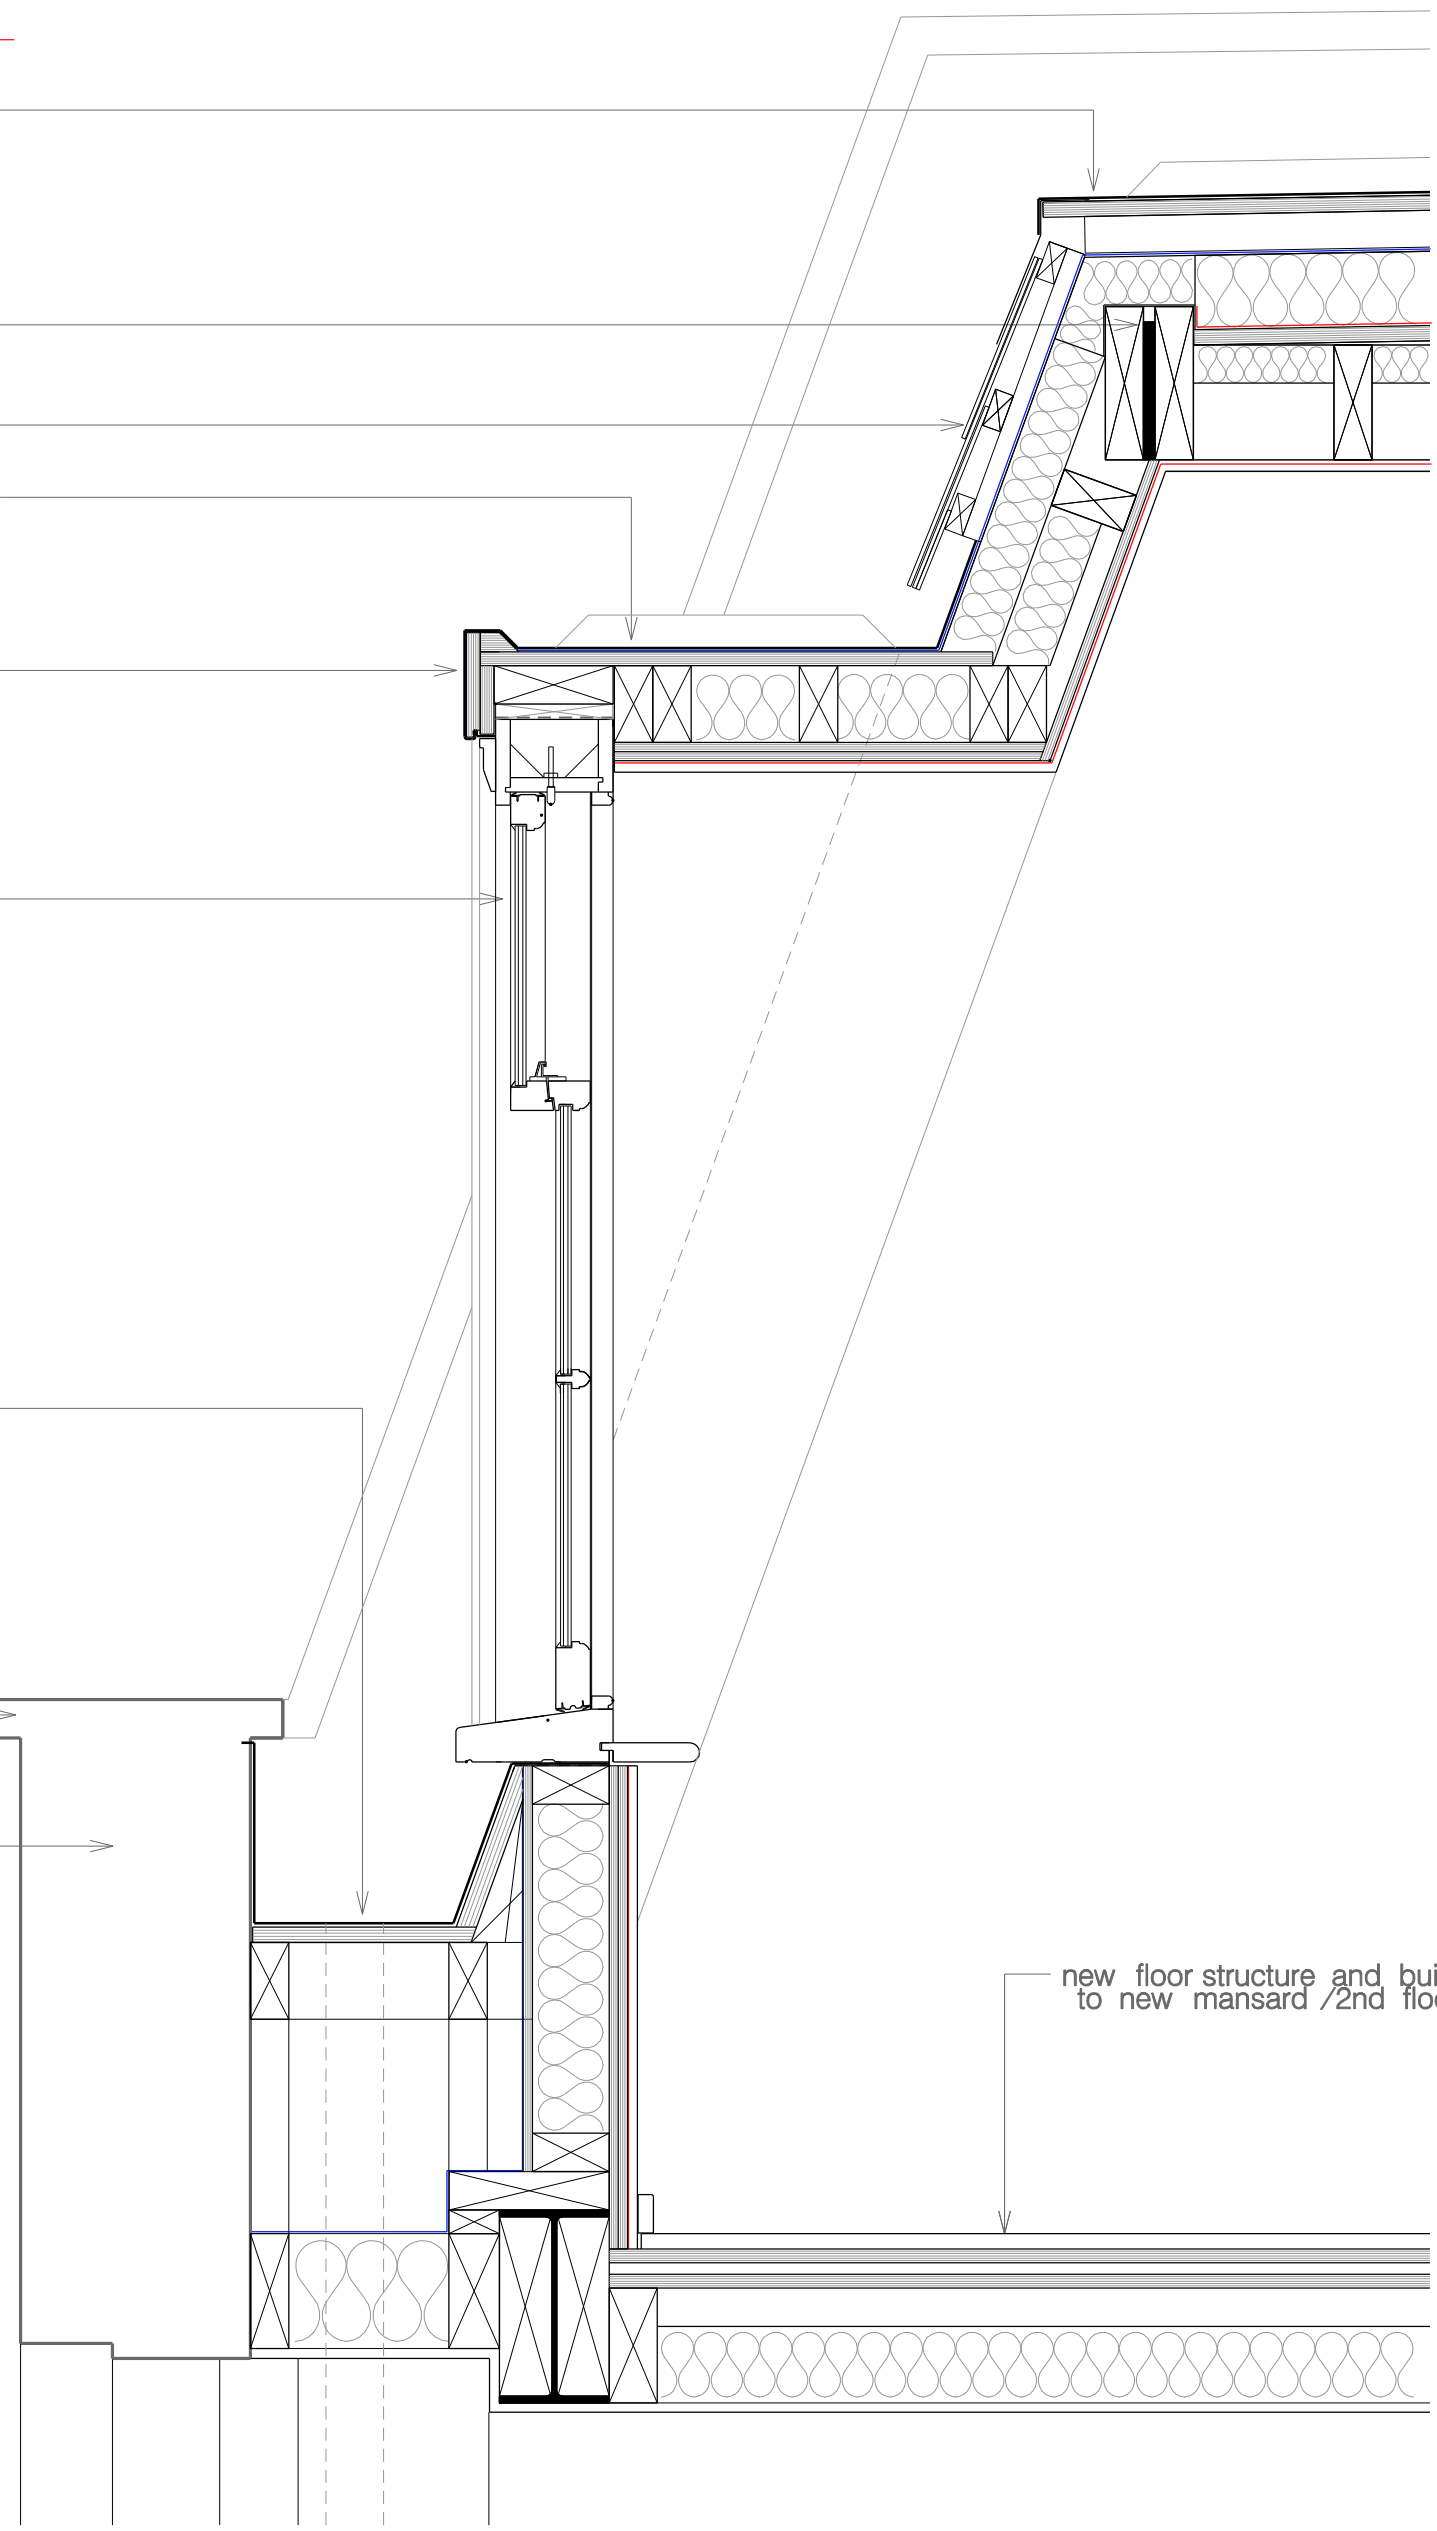

see also drawings:

frs–d–100 : plan section
frs–d–102 – elevation

Rev	Notes	Date
A	window pattern changed (3 over 6)	31.10.18

- all dimensions are to be checked on site and any discrepancies reported to the architect
- architect to be informed of any additional information required
- do not scale this drawing

PLANNING

0 0.5m 1m

WORKS ARCHITECTURE

16 UPPER MONTAGU STREET
LONDON W1H 2AN
020 7224 8750
WWW.WORKSARCHITECTURE.COM

Project: 11a/b fitzroy square

Title: dormer window detail – section /head and cill

Date:	Drawn:	Scale:	Drawing Number:	Revision:
31.10.18	dh	1:10@a3	frs–d–101	A