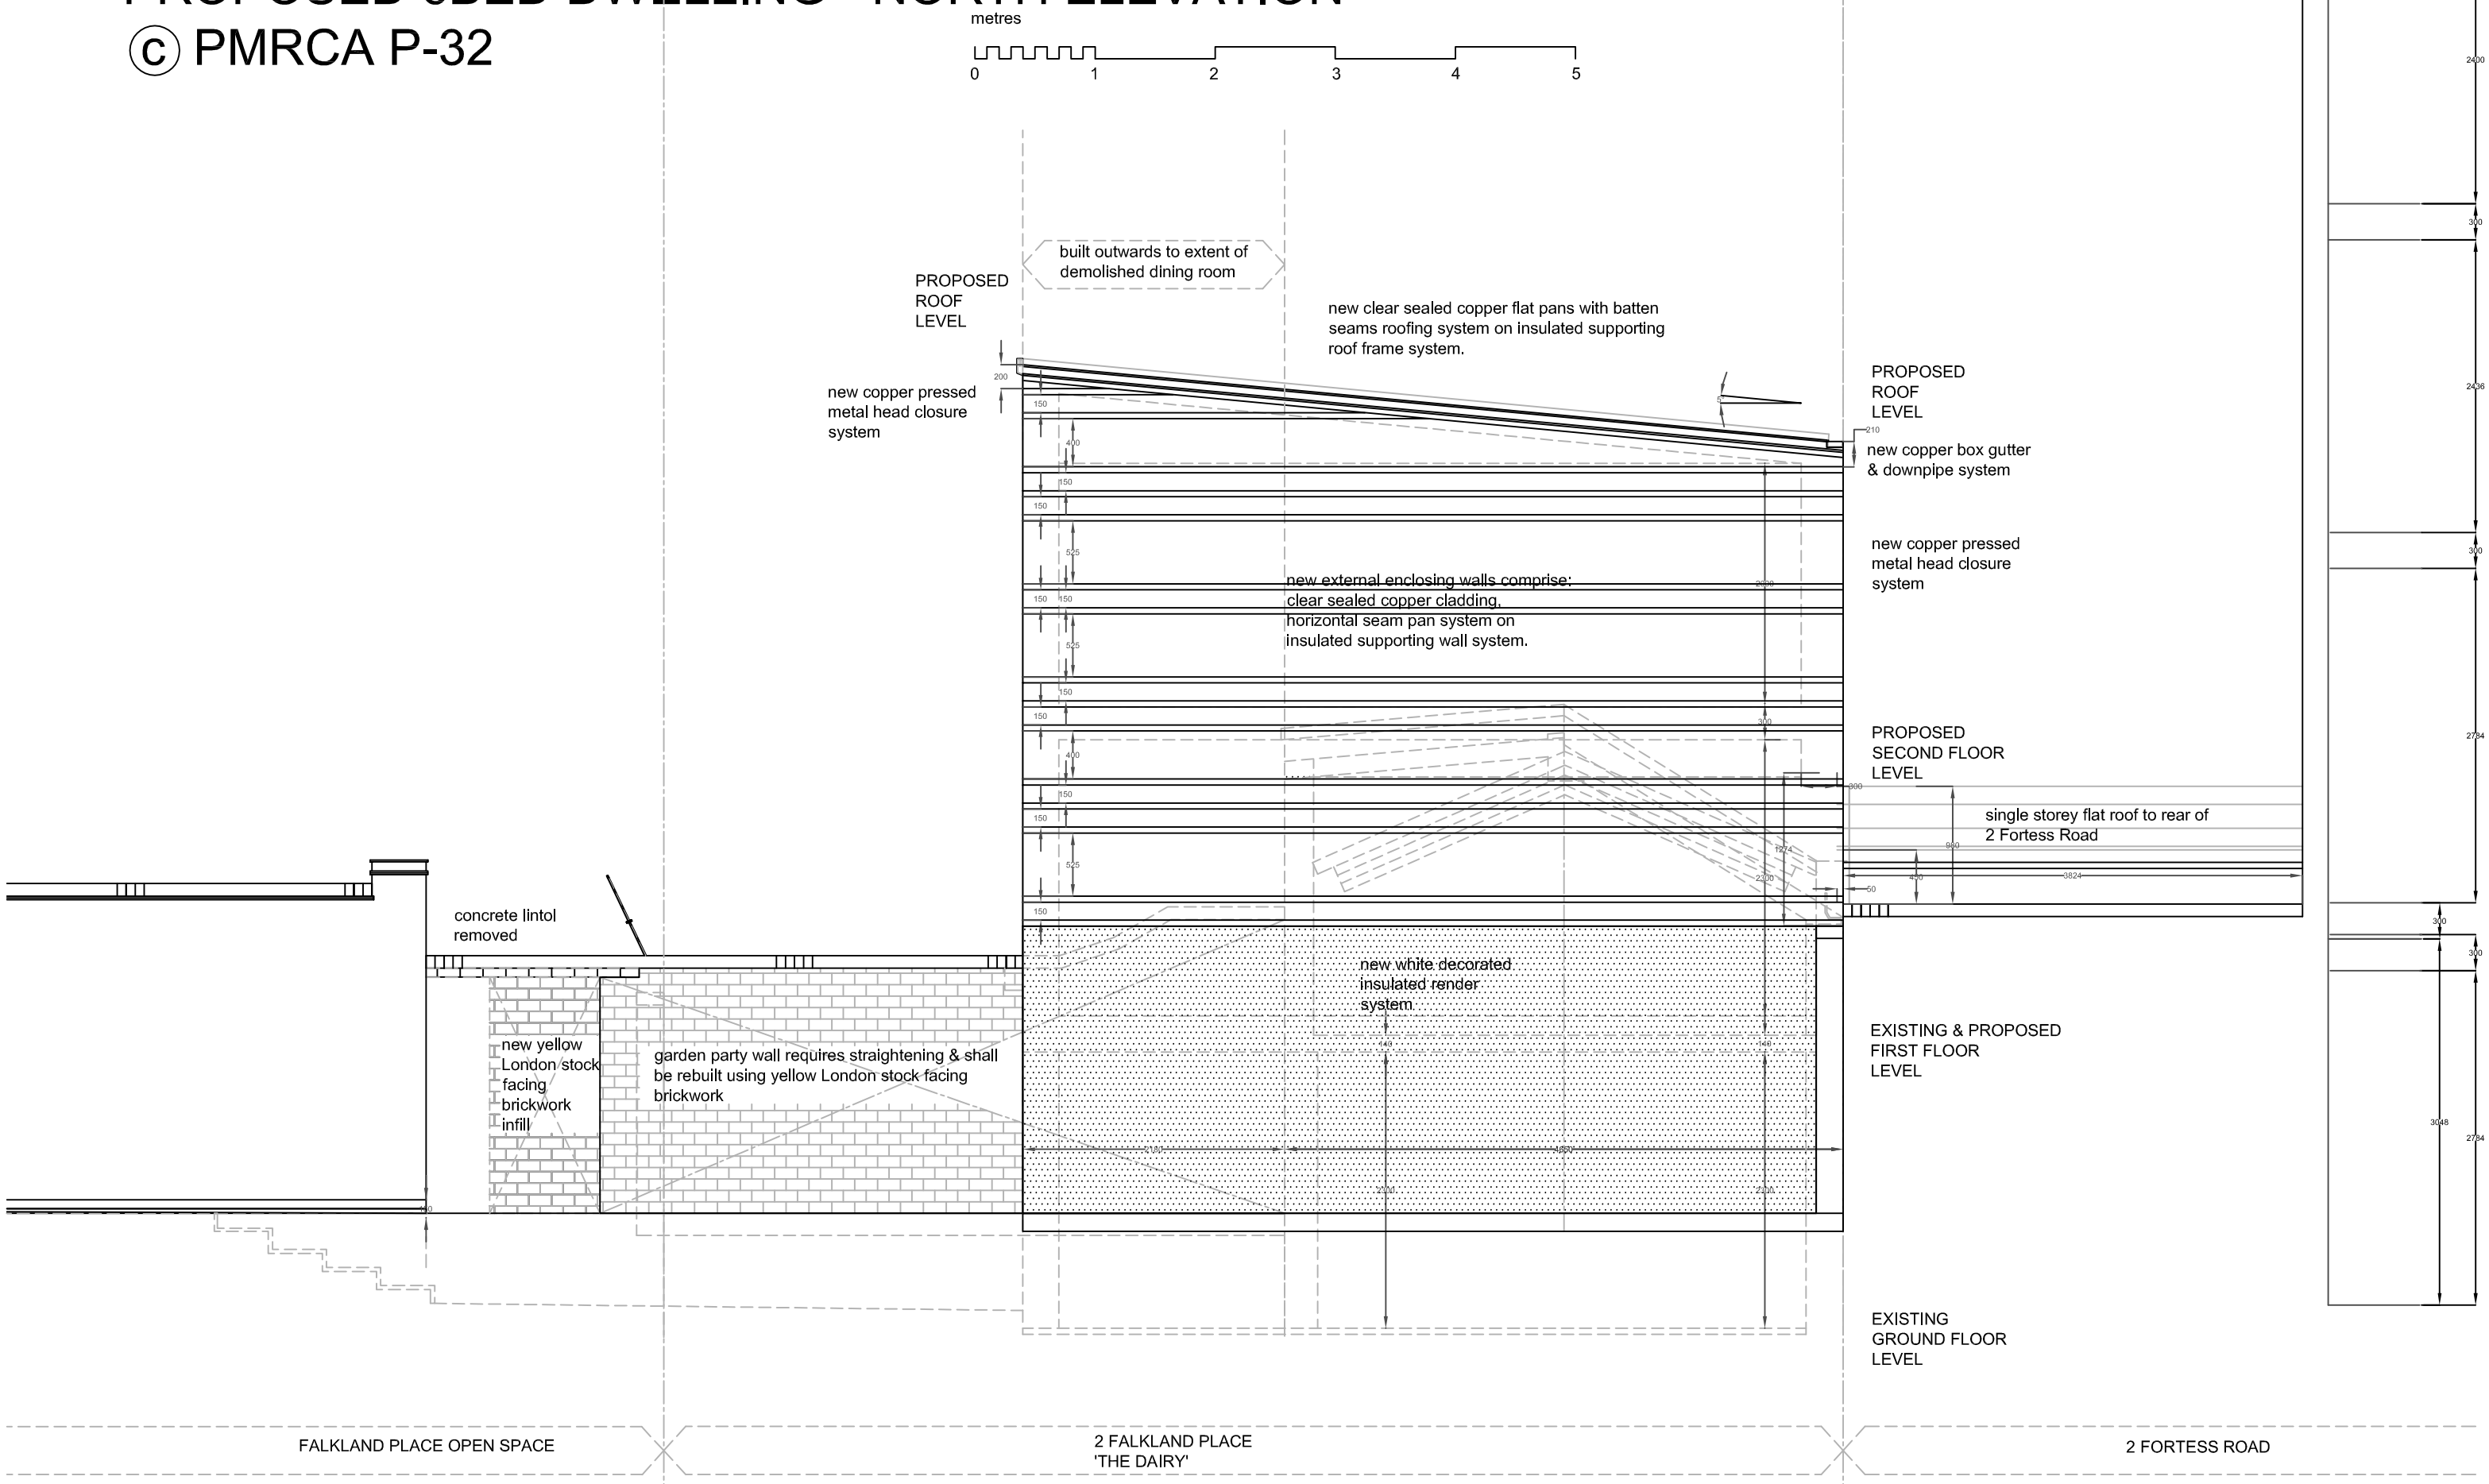2 FALKLAND PLACE, KENTISH TOWN, LONDON NW5 2PN
PROPOSED 6BED DWELLING - NORTH ELEVATION
© PMRCA P-32