PROPOSED 1:50

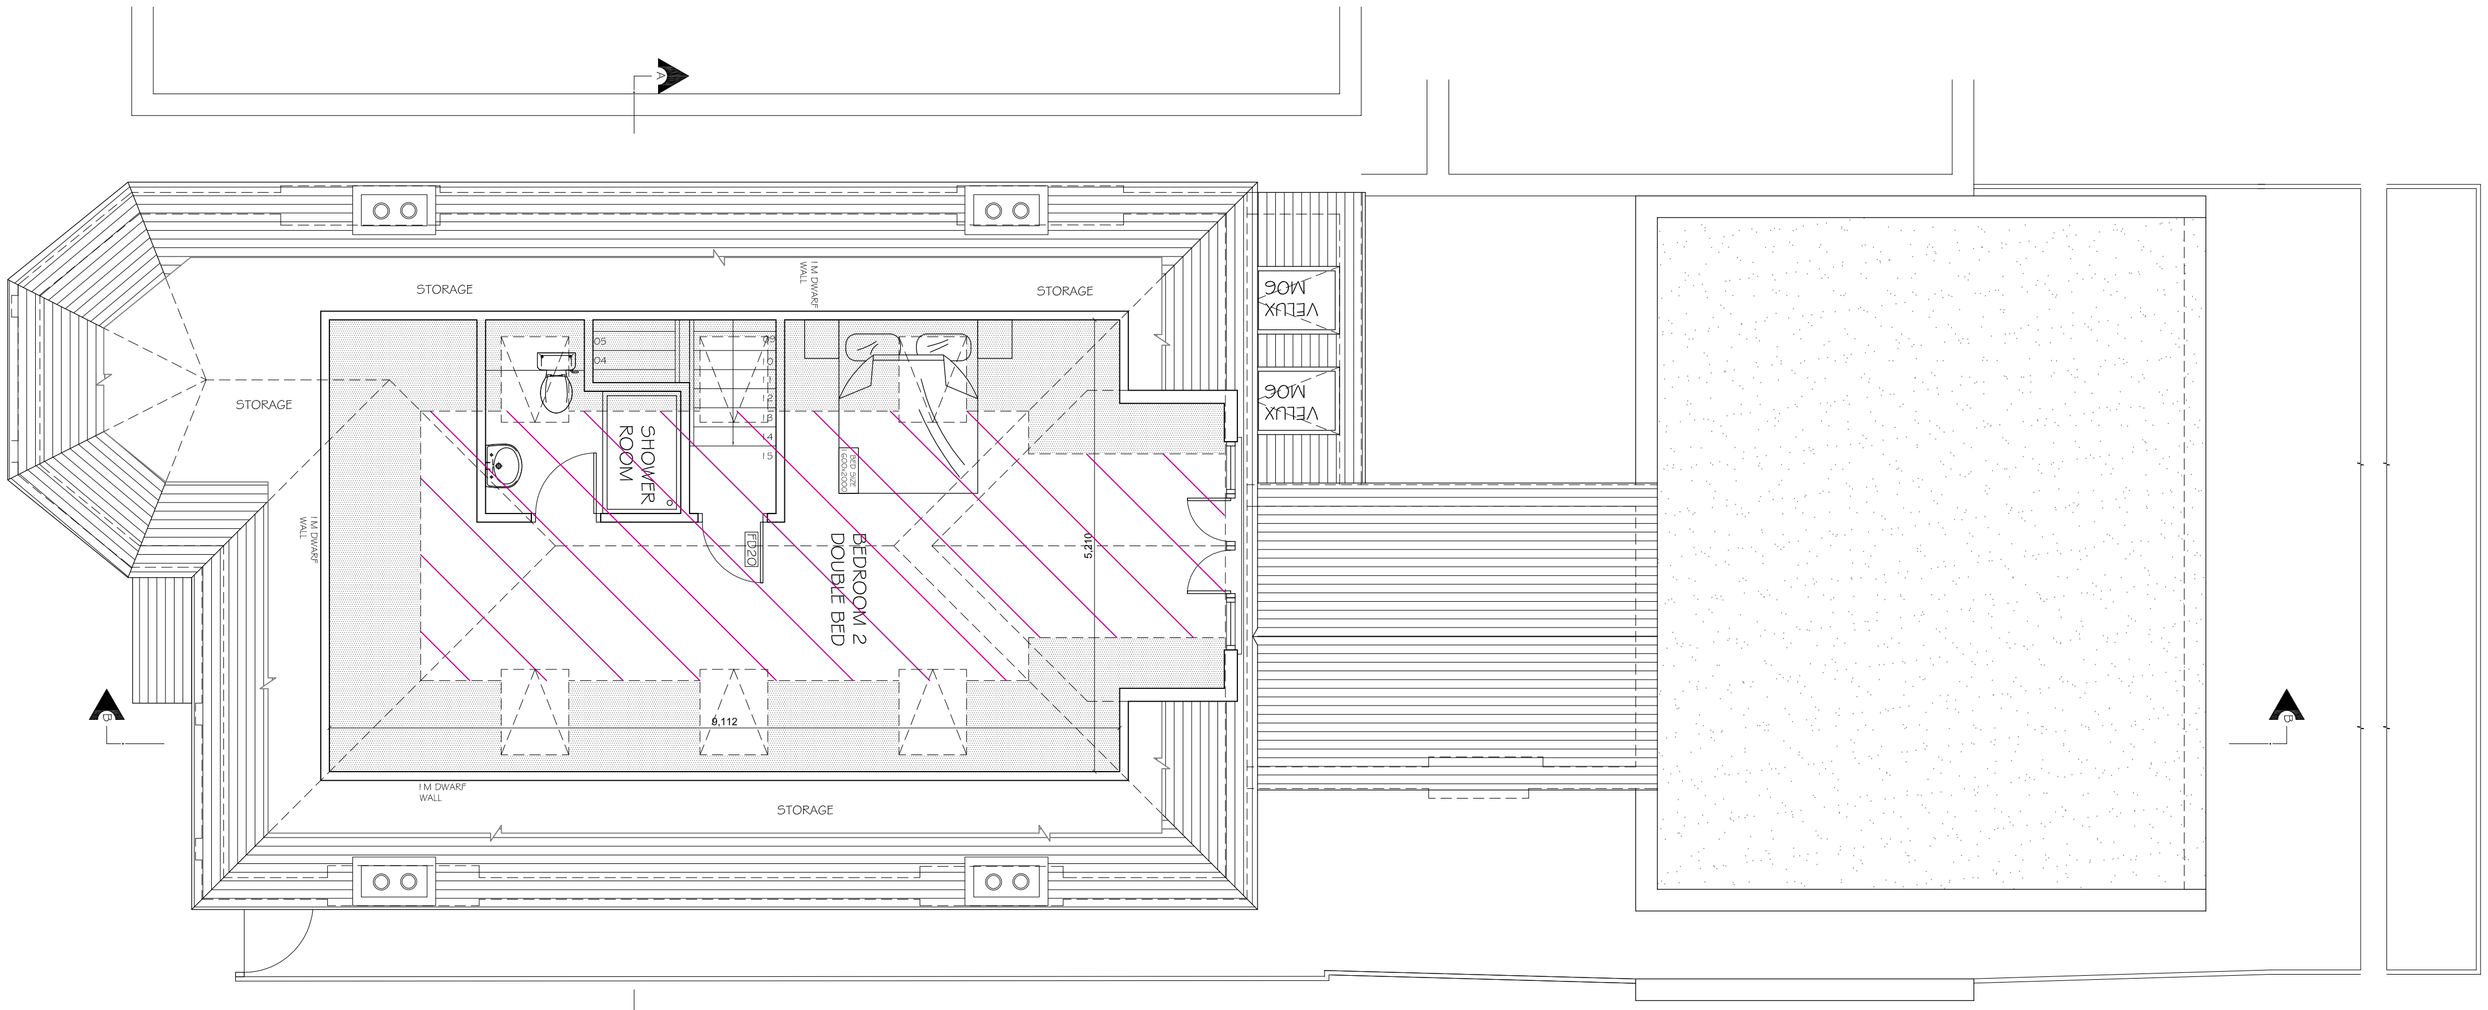

PROPOSED LOFT PLAN

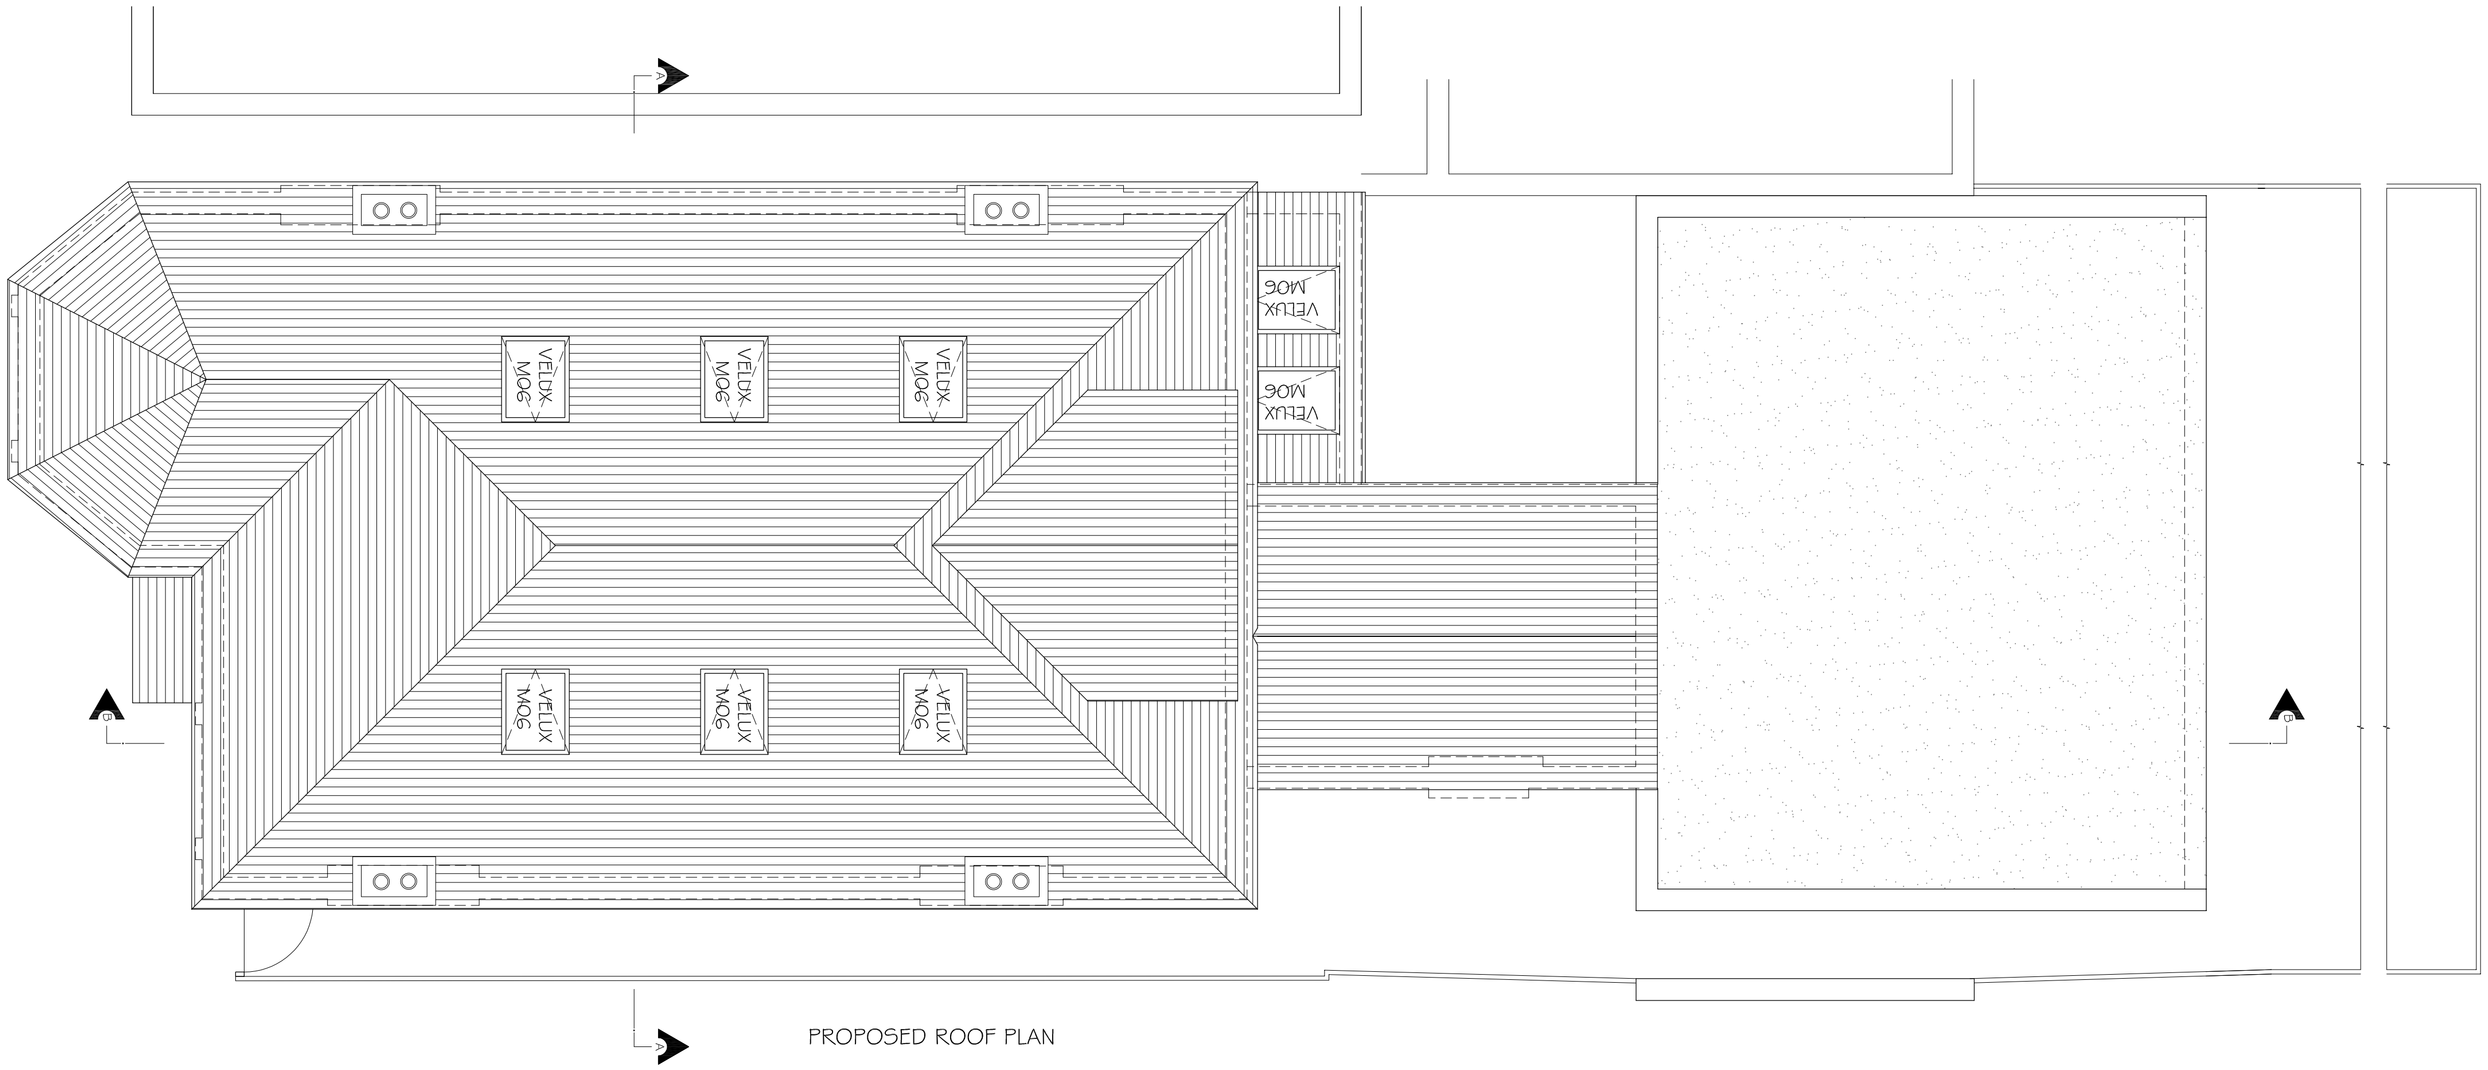

PROPOSED ROOF PLAN

Copyright © Studio 136 Architects Ltd
This drawing which is the property of Studio 136 Architects Ltd is the subject of Intellectual Property Rights including copyright and design right and shall not be reproduced, copied, loaned or submitted to any other party without the written consent of Studio 136 Architects Ltd.

This drawing is not to be scaled. Only figured dimensions to be taken. Any discrepencies to be reported to the Studio 136 Architects prior to setting out or ordering of any materials

studio 136 architects
6 The Broadway, Wembley, Middlesex, HA0 8JT
Tel/Fax: 020 8907 7131 e-mail: info@studio136.co.uk

Project

LOFT, GROUND FLOOR EXTENSION AND FLAT CONVERSION AT
126 FORDWYCH ROAD
LONDON
NW2 3PB

Client

MR & MRS. MCGOVERN
126 FORDWYCH ROAD
LONDON
NW2 3PB

Drawing Title

PROPOSED LOFT AND ROOF PLANS

Scale	Drawn	Checked	Authorised
1:50 @ A1	-	–	–
	NOVEMBER 2017	–	–

Drawing Number	Rev
ST_NOV 17_126FOR_04	A