Copyright: All rights reserved. This drawing must not be reproduced without permission. Only the original drawing should be relied upon. Contractors, subcontractors and suppliers must verify all dimensions on site before commencing any work or making any shop drawings. All shop drawings to be submitted to the architect for comment prior to fabrication. This drawing is to be read in conjunction with the Architect's specification, bills of quantities / schedules, structural, mechanical & electrical drawings and all discrepancies are to be reported to the architect. Do not scale from this drawing. Dimensions are in millimetres unless otherwise stated.

NOTES

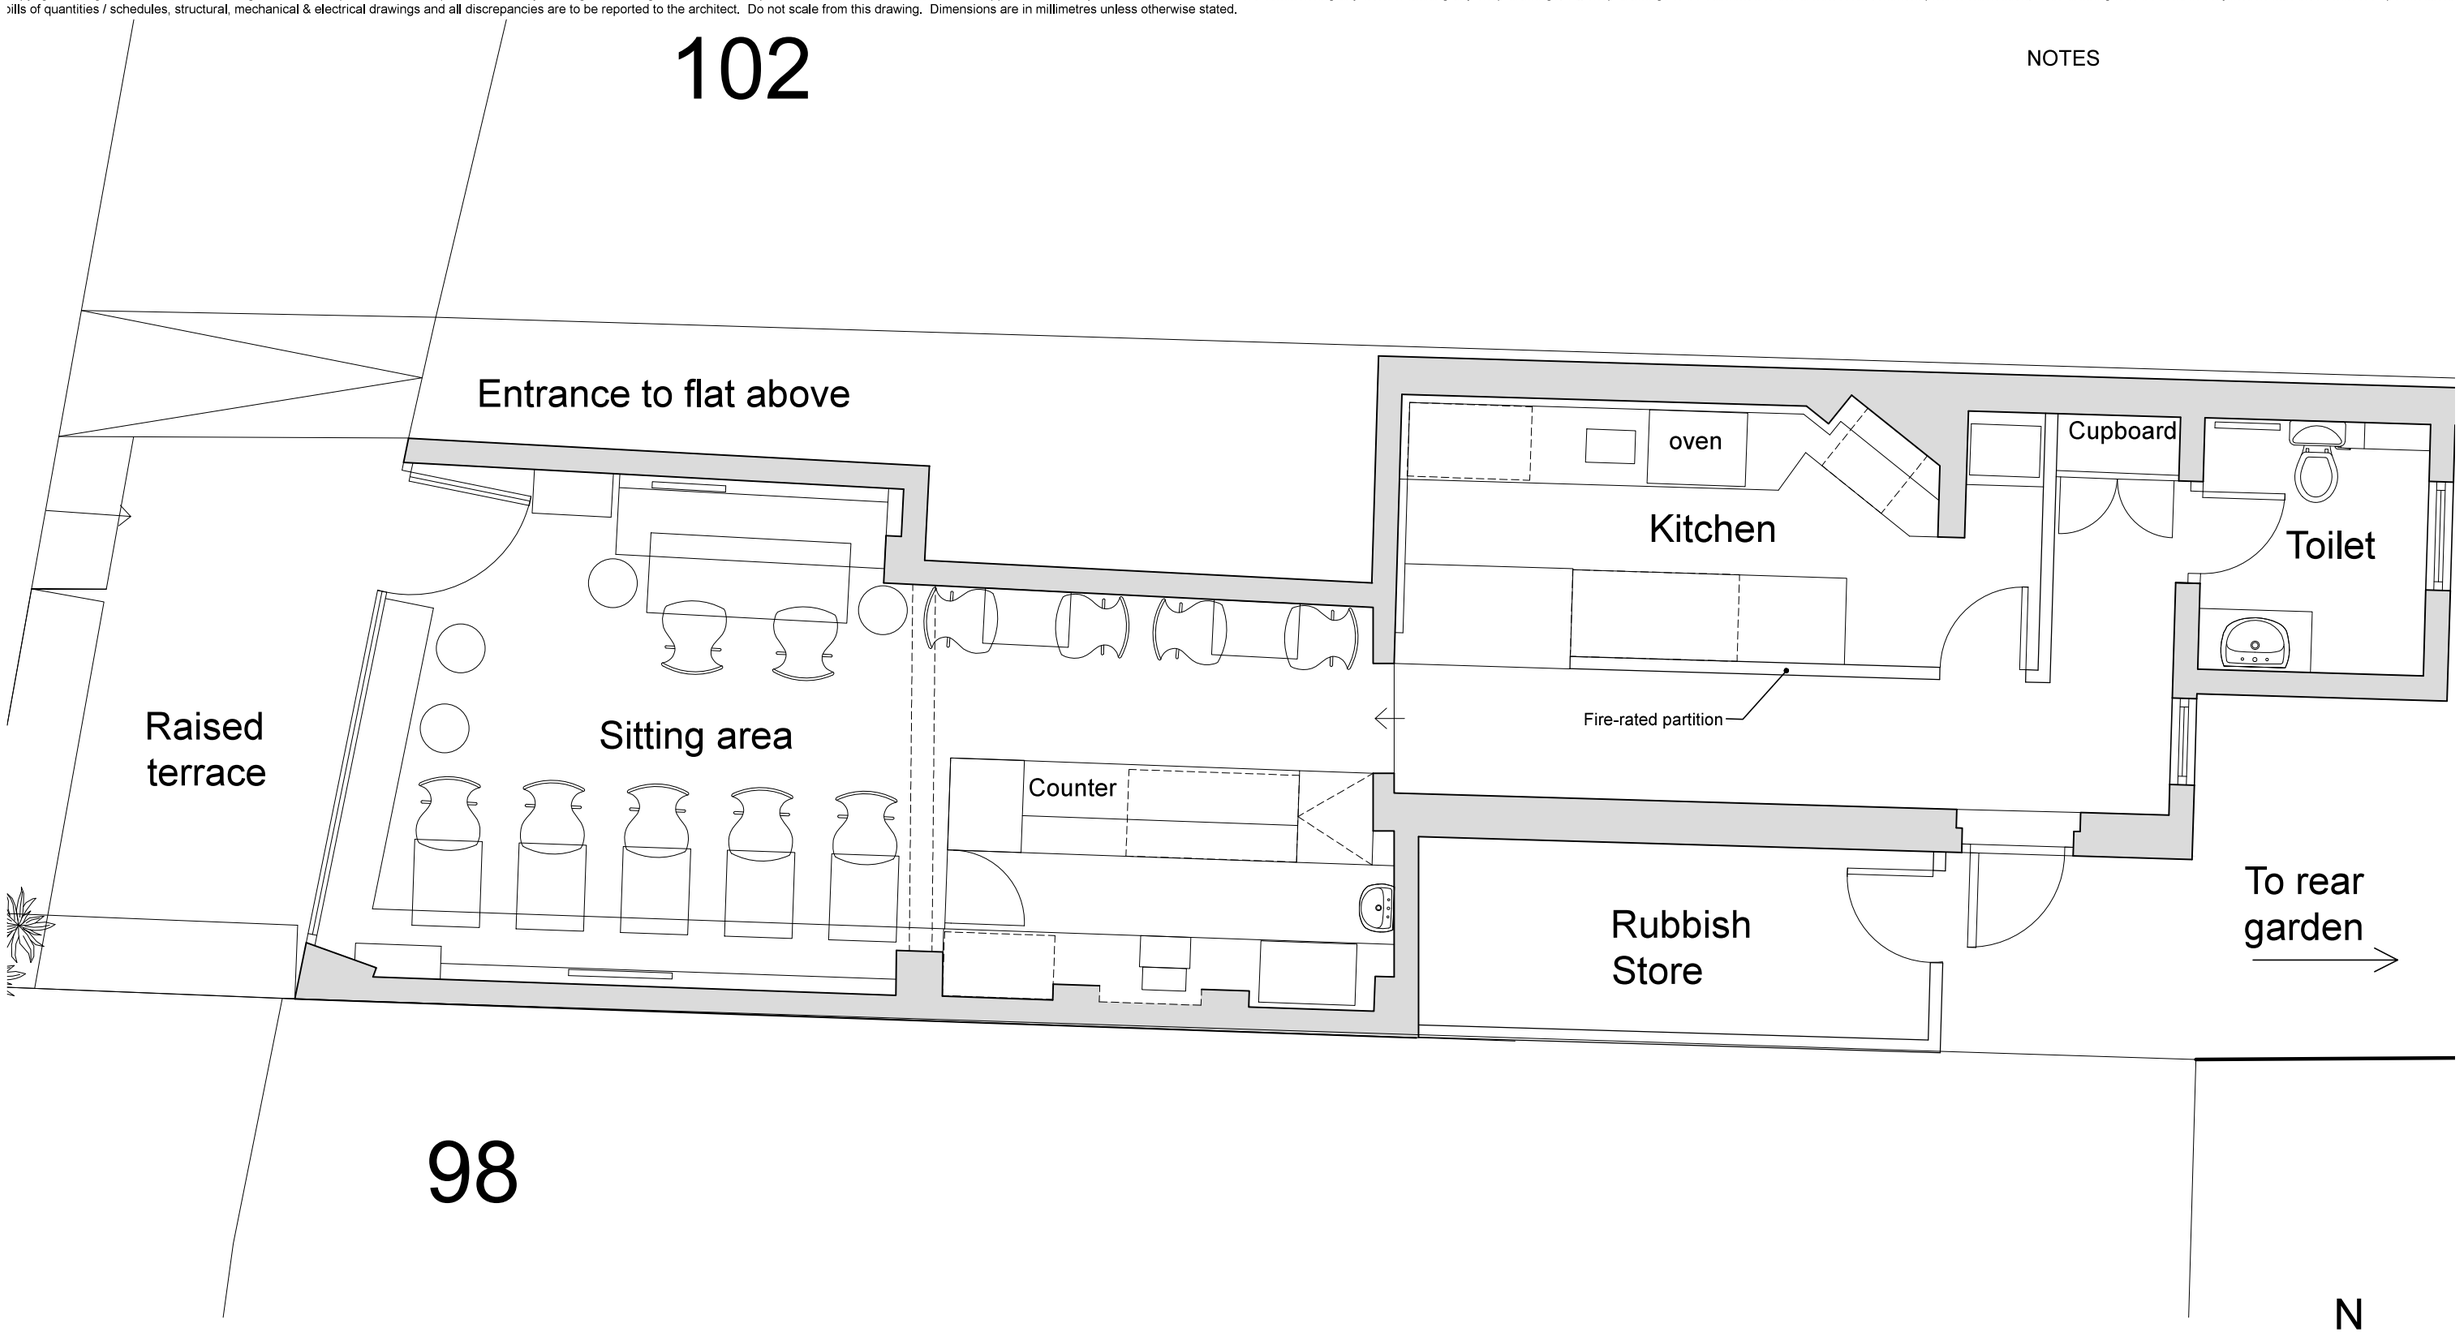

N

Proposed plan
Scale 1:50 @ A3

Incandescent Square
A collaborative meeting point for research and design

rev	amendments	date	by

project	drawing title	scale	date	drawn by	checked by
100 Fortune Green Road NW6 1DS	Proposed plan	1:50 @ A3 1:100 @ A4	30.10.18	SZ	SZ
client	**drawing status**	**job no.**	**drawing no.**		**revision**
Chems Eddine Djouani	FOR PLANNING	1018	PL100 001		-