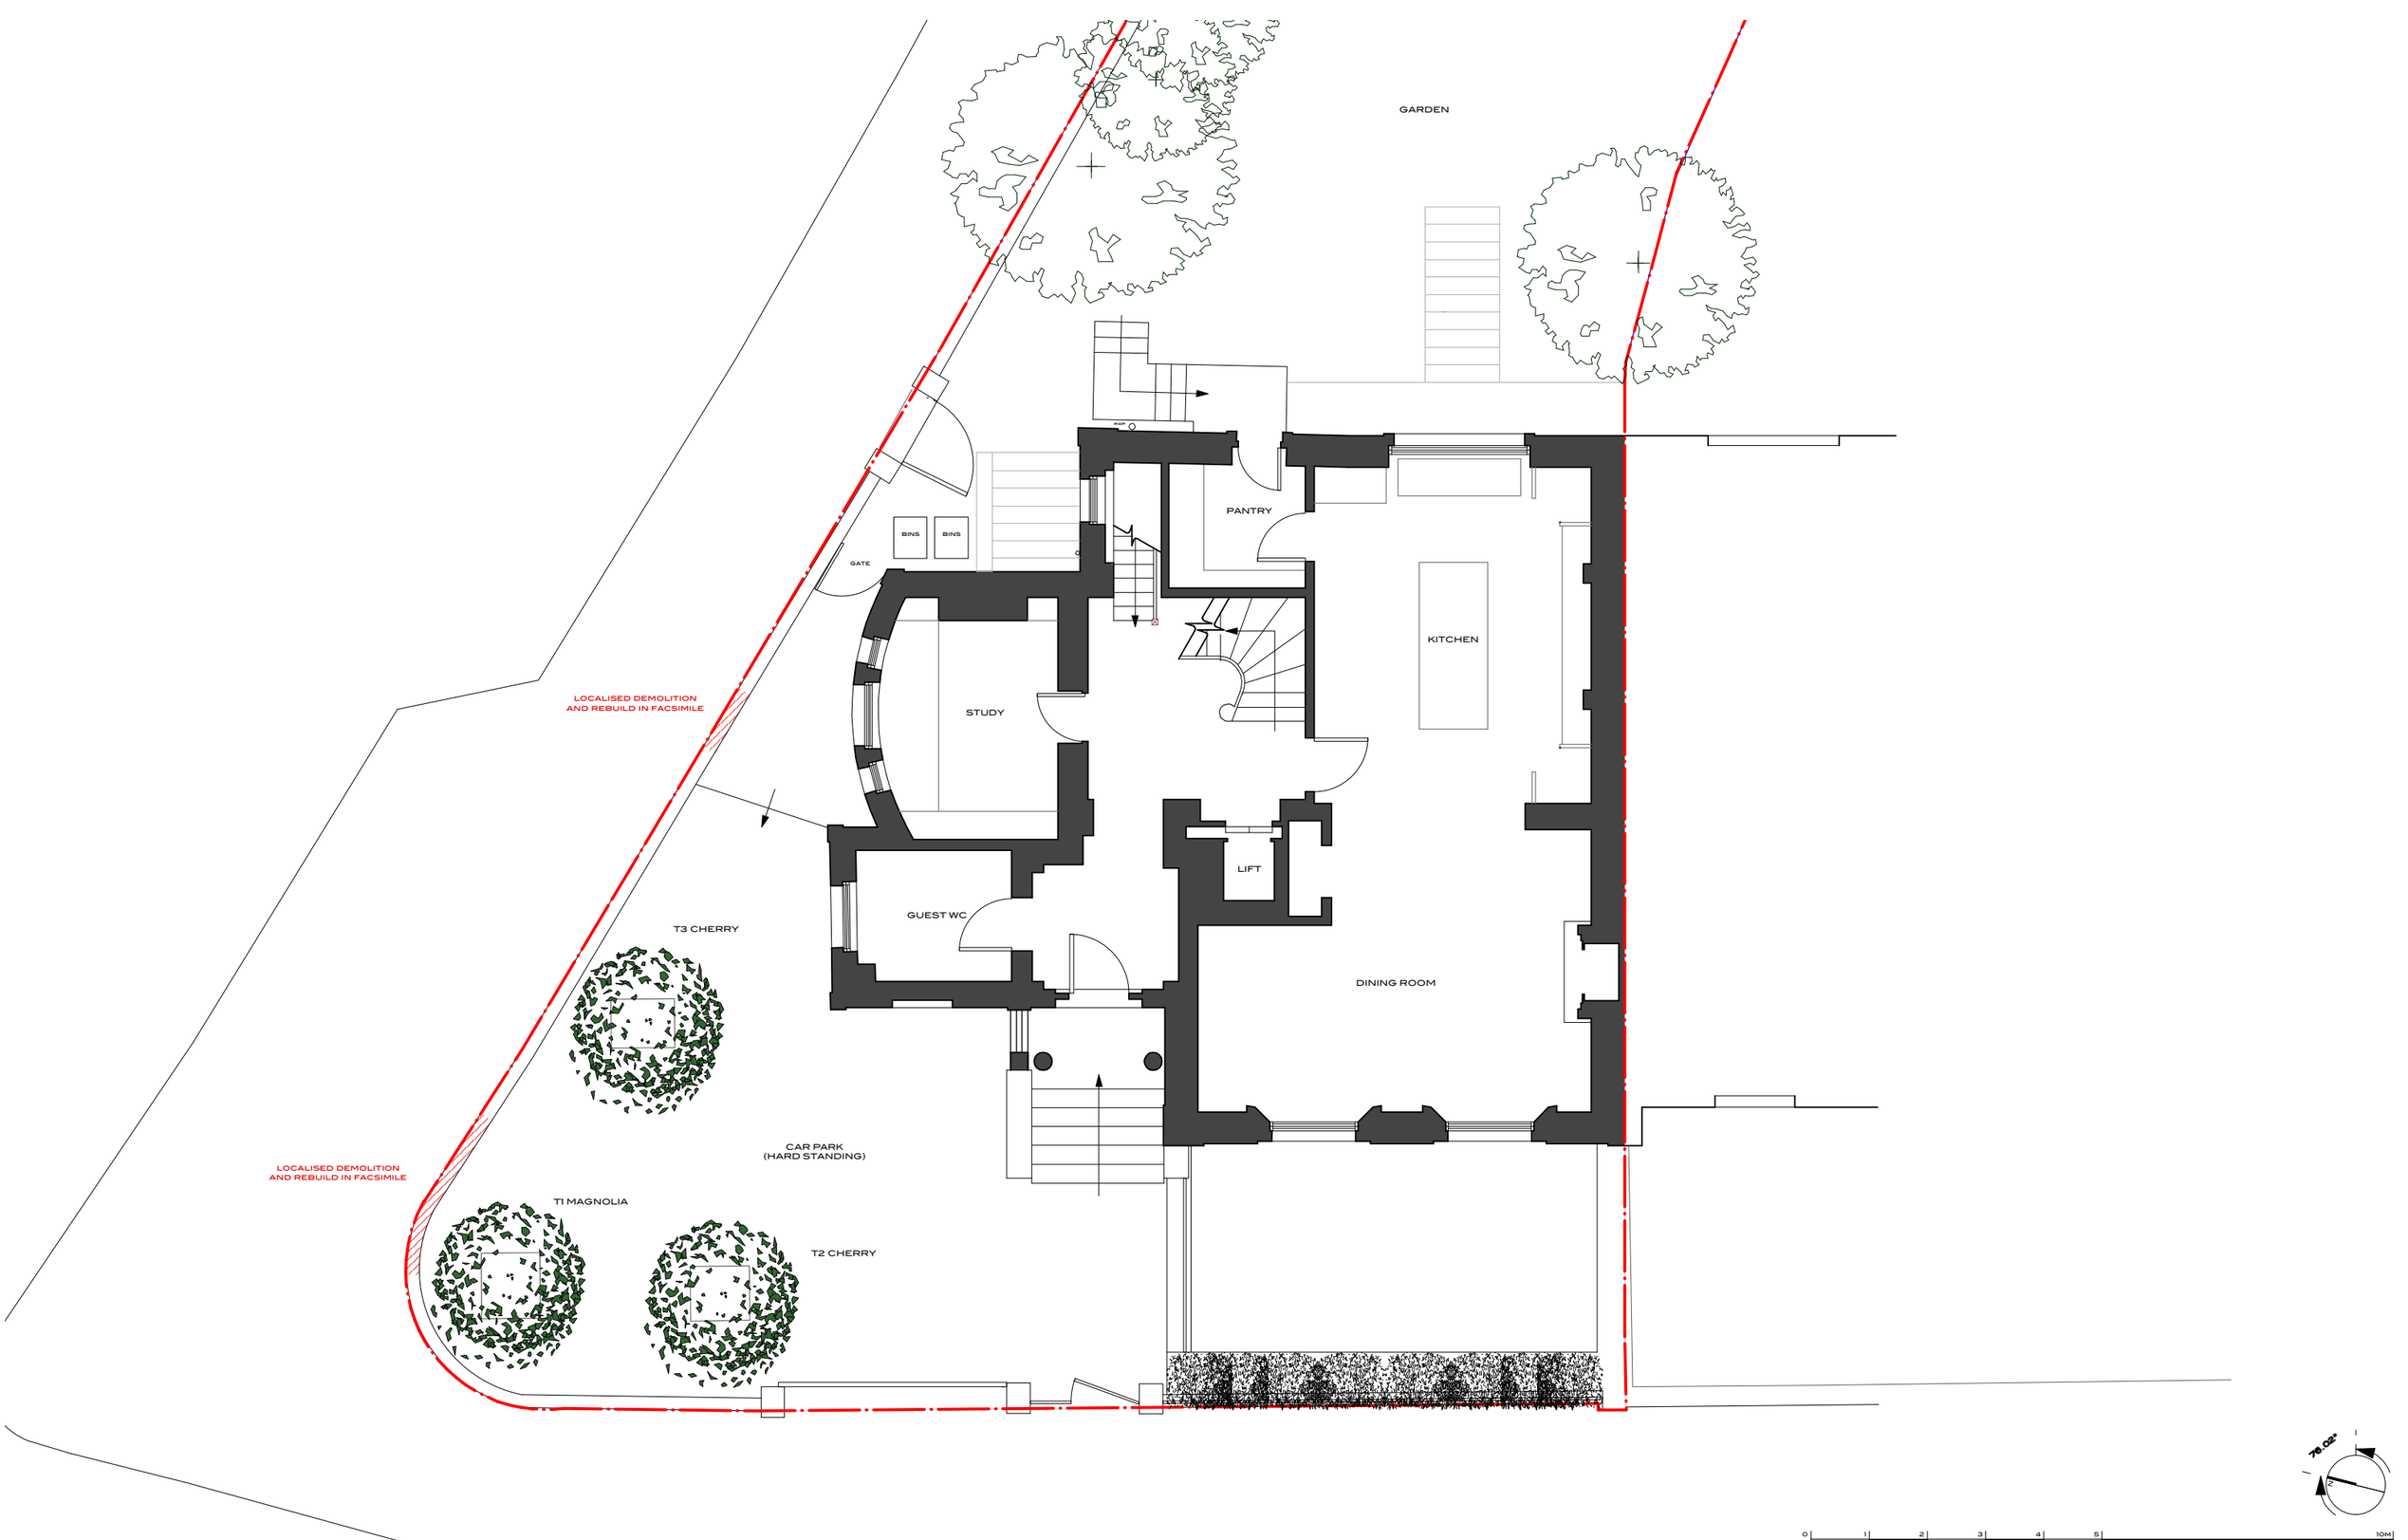

REVISIONS			NOTES
A	07/11/18	DEMOLITION ADDED	

HUMPHREY KELSEY | ARCHITECTURE
4 PRIMROSE HILL STUDIOS FITZROY ROAD LONDON NW1 8TR +44 (0)20 7483 4746

6 ALBERT TERRACE

RAISED GROUND FLOOR PLAN
MAIN HOUSE GA
EXISTING

1:100(@A3)

FOR PLANNING | 181(T).100.E2 | A

ISSUE | DATE | DRG. | REV.

DO NOT SCALE FROM THIS DRAWING. ALL DIMENSIONS TO BE VERIFIED ON SITE. COPYRIGHT