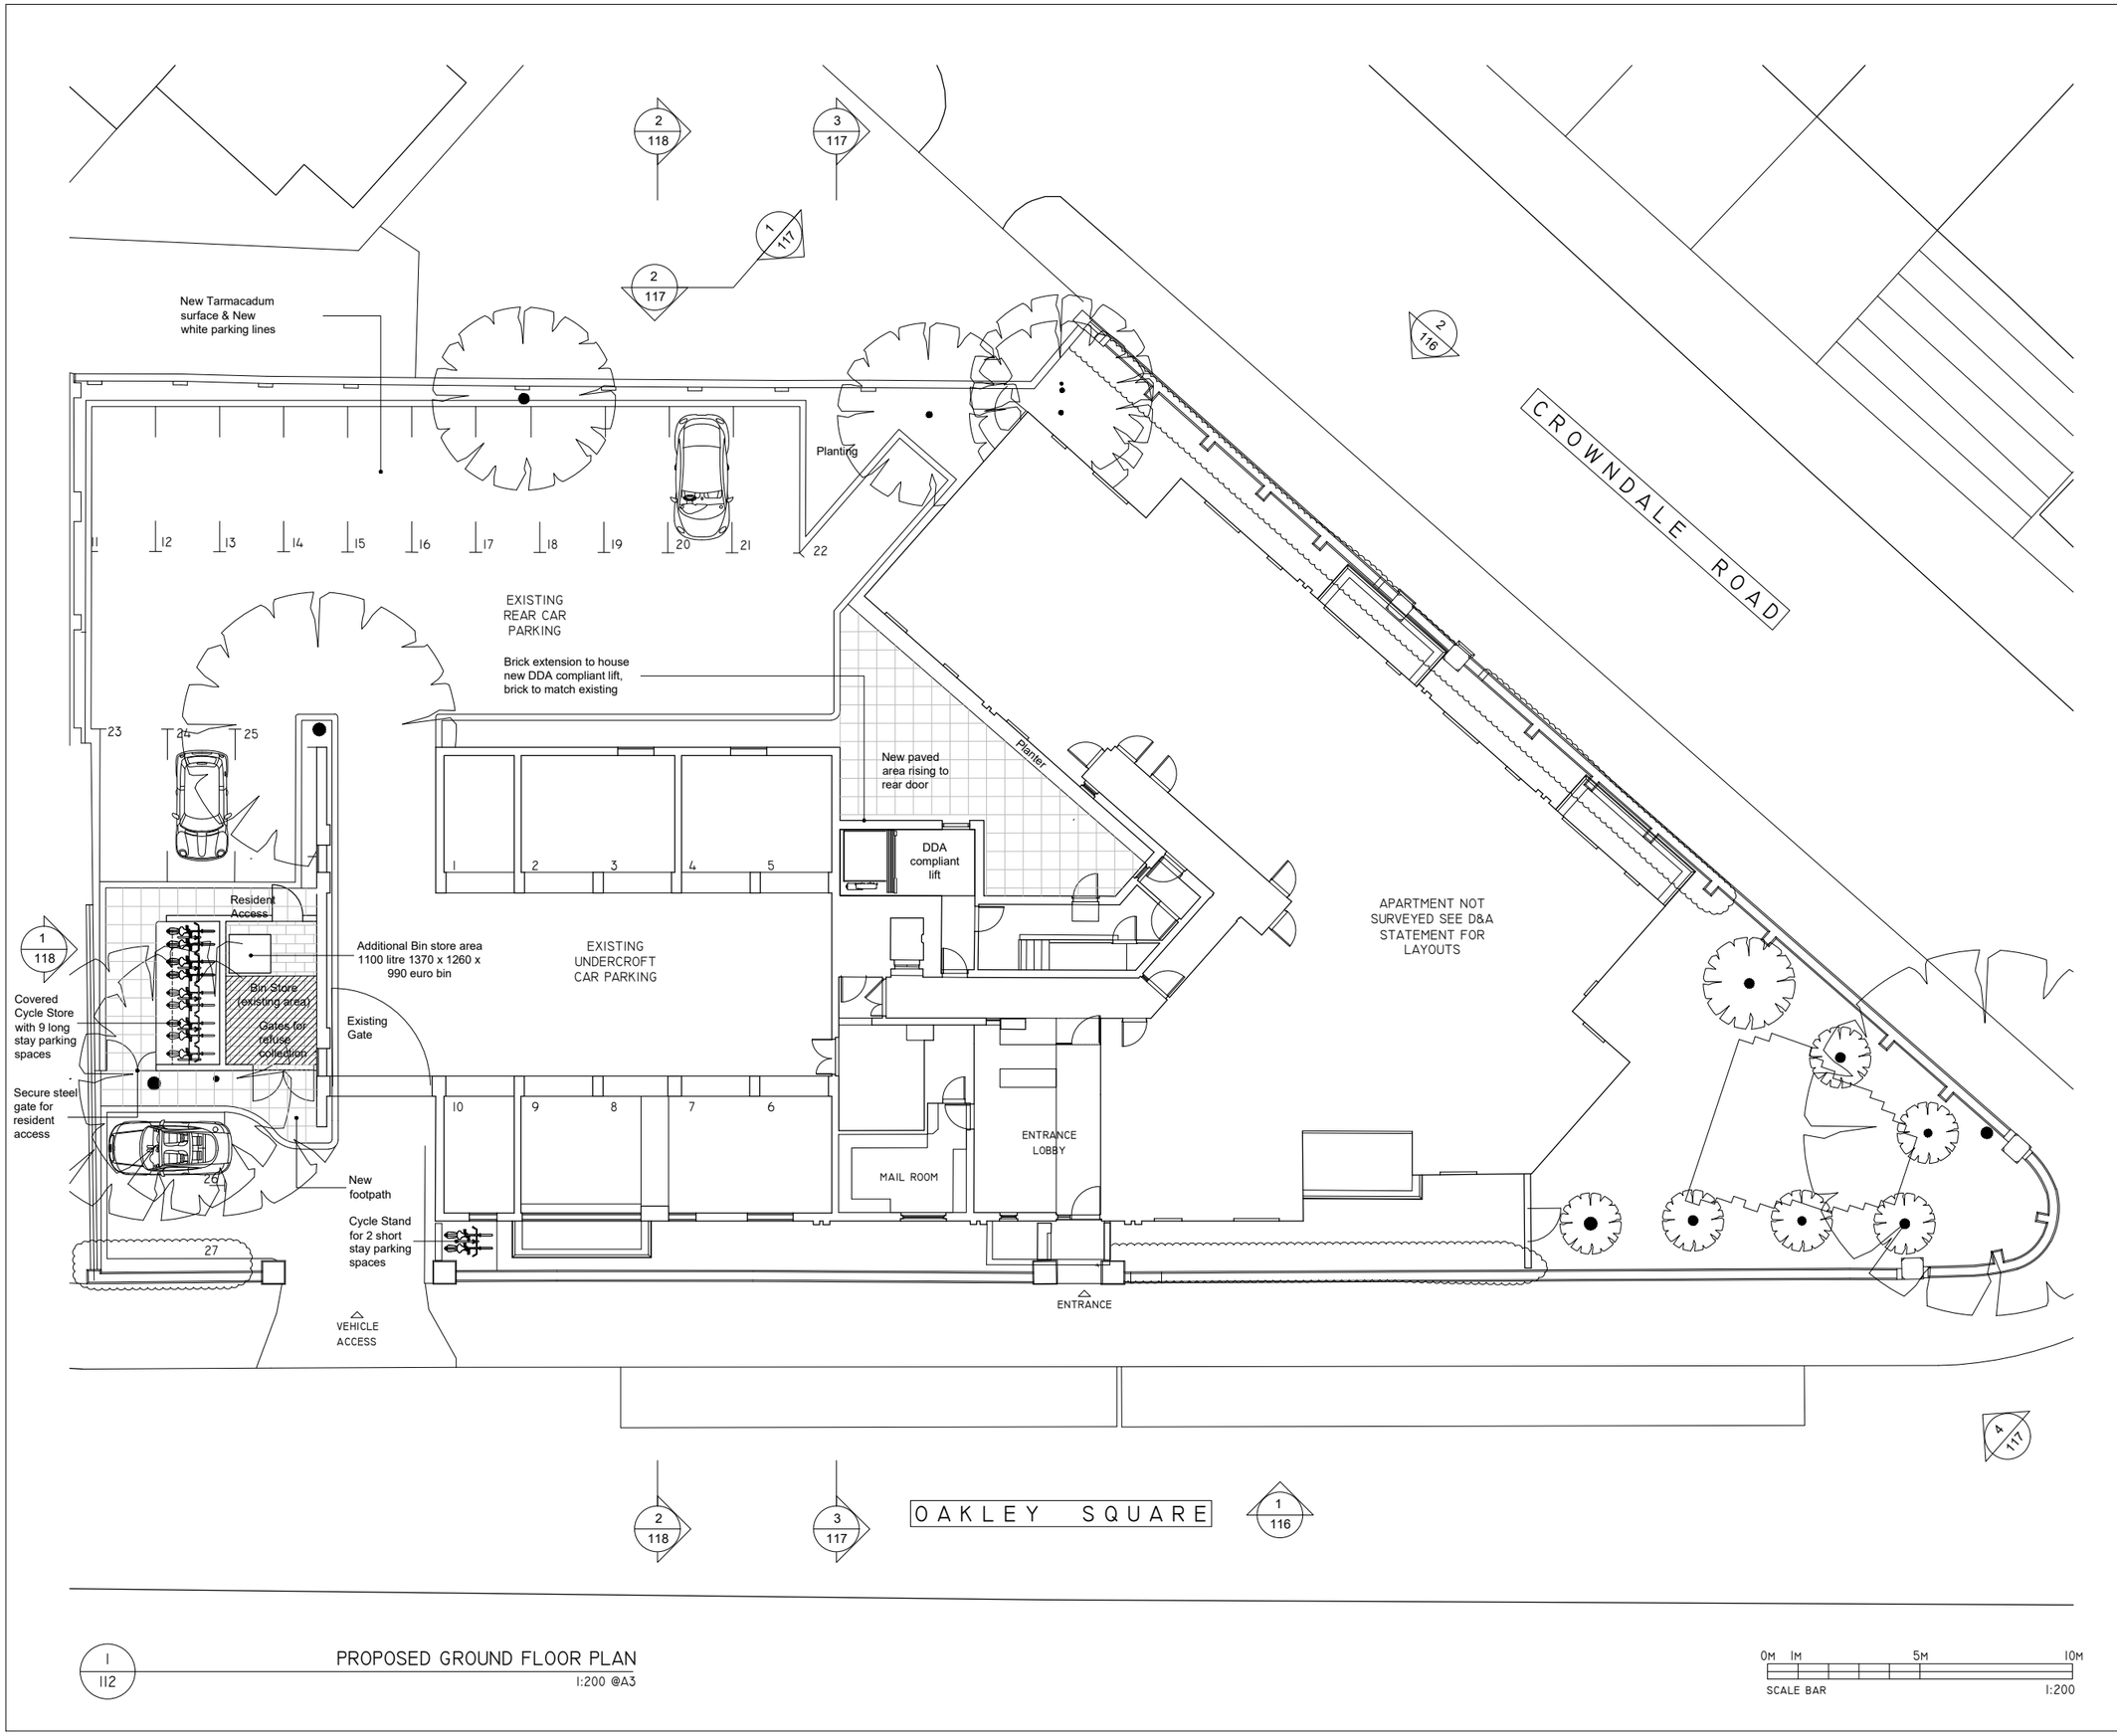

1/112 PROPOSED GROUND FLOOR PLAN
1:200 @A3

REV.	DATE	DESCRIPTION
A	23/08/18	CYCLE STORAGE INCREASED TO 11 SPACES (9 LONG + 2 SHORT STAY
B	07/11/18	2 SHORT STAY CYCLE SPACES REPOSITIONED TO THE FRONT

NOTES:

ECHLIN
3RD FLOOR,
NEWCOMBE HOUSE
45 NOTTING HILL GATE
LONDON SW10 0QD
+44 (0) 20 7349 9610
ECHLINLONDON.COM

CLIENT

NOTES:

1. DO NOT SCALE FROM THIS DRAWING - USE FIGURED DIMENSIONS ONLY
2. TO BE READ IN CONJUNCTION WITH ALL OTHER CONSULTANTS / SPECIALISTS DRAWINGS. REPORT ANY DISCREPANCIES BEFORE AFFECTED WORK COMMENCES.
3. ALL SETTING OUT DIMENSIONS TO BE CHECKED ON SITE BY CONTRACTOR BEFORE WORK COMMENCES. ANY DISCREPANCIES TO BE REPORTED TO THE ARCHITECT © ECHLIN 2015

PROJECT
OAKLEY SQUARE, NW1

DRAWING TITLE
Proposed Ground Floor Plan

STATUS
PLANNING

SCALE	JOB NUMBER	DRAWN BY	CHECKED
1:200 @A3	2106	SC	SC

DRAWING NO	DATE	REV
2106-PL-112	15.07.2018	B