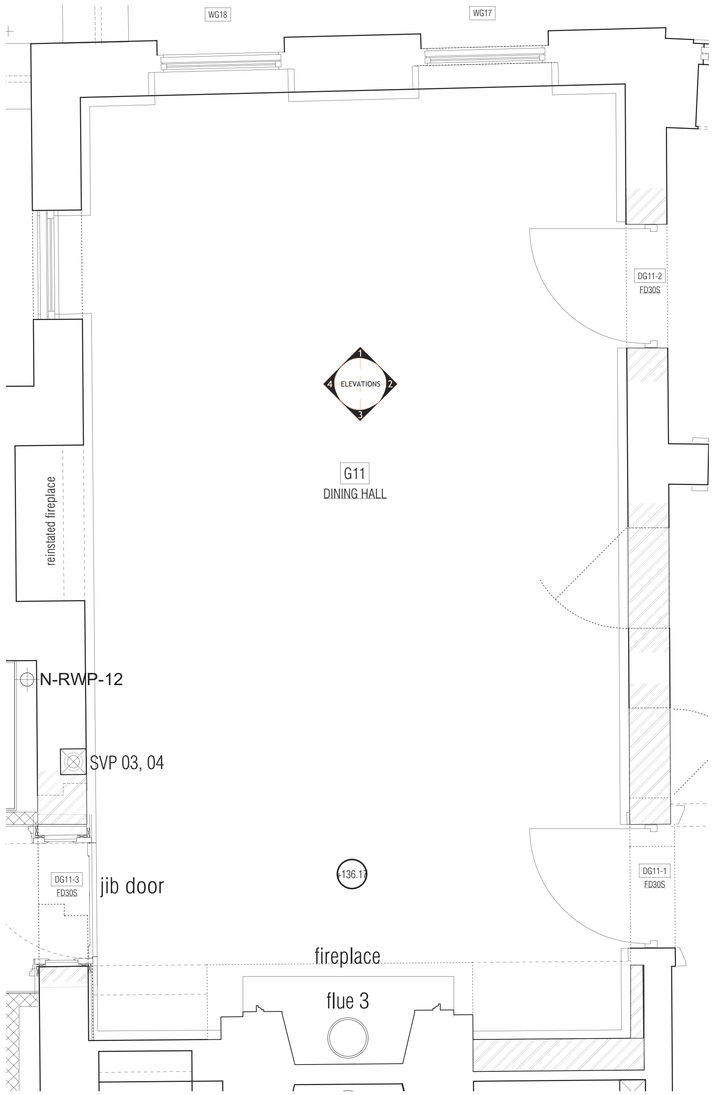

G11 - DINING HALL PLAN

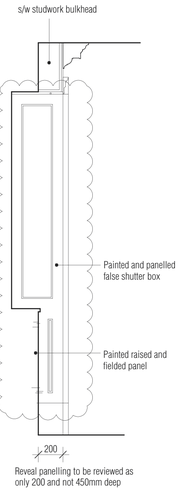

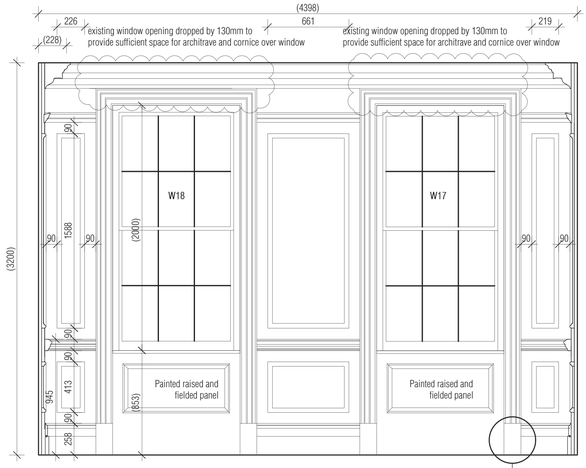

G11 - DINING HALL ELEVATION 1

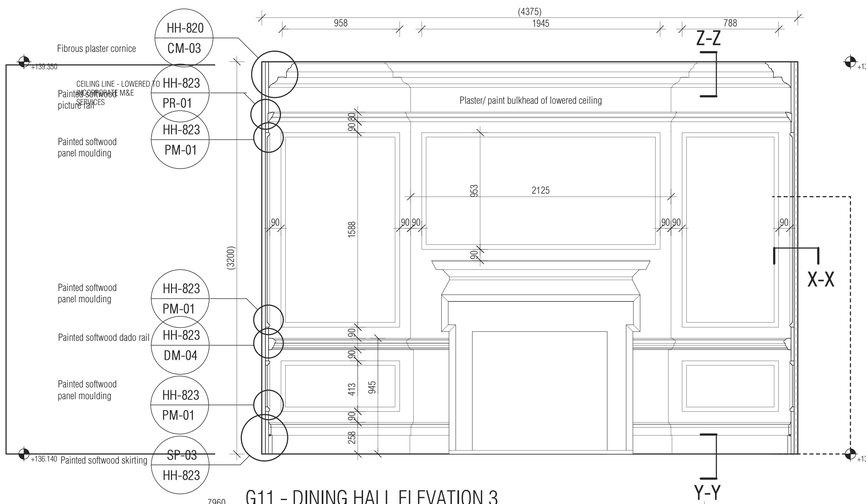

G11 - DINING HALL ELEVATION 3

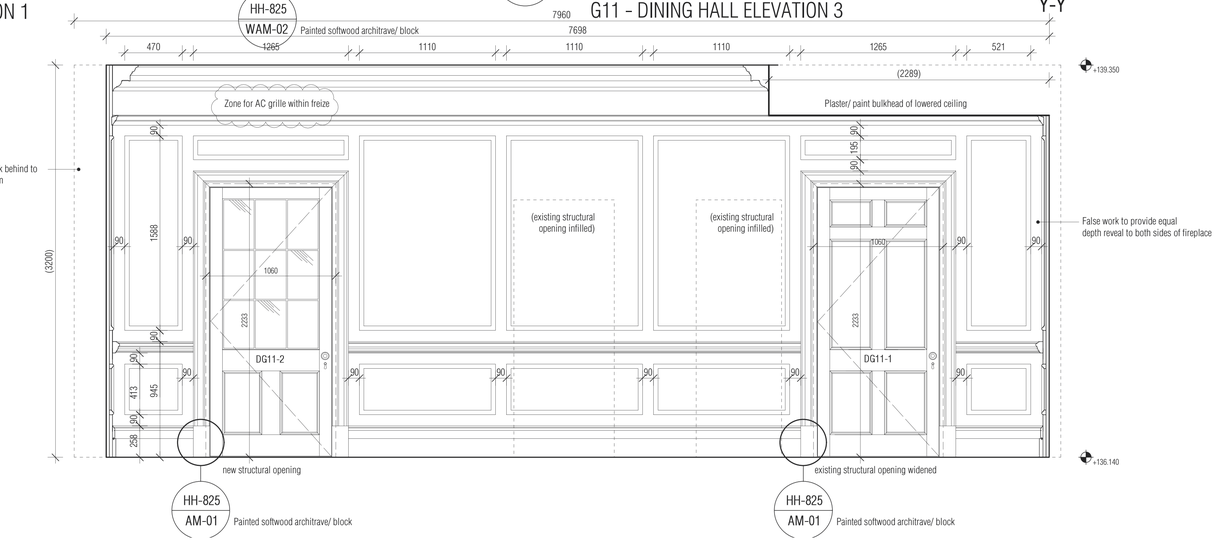

G11 - DINING HALL ELEVATION 2

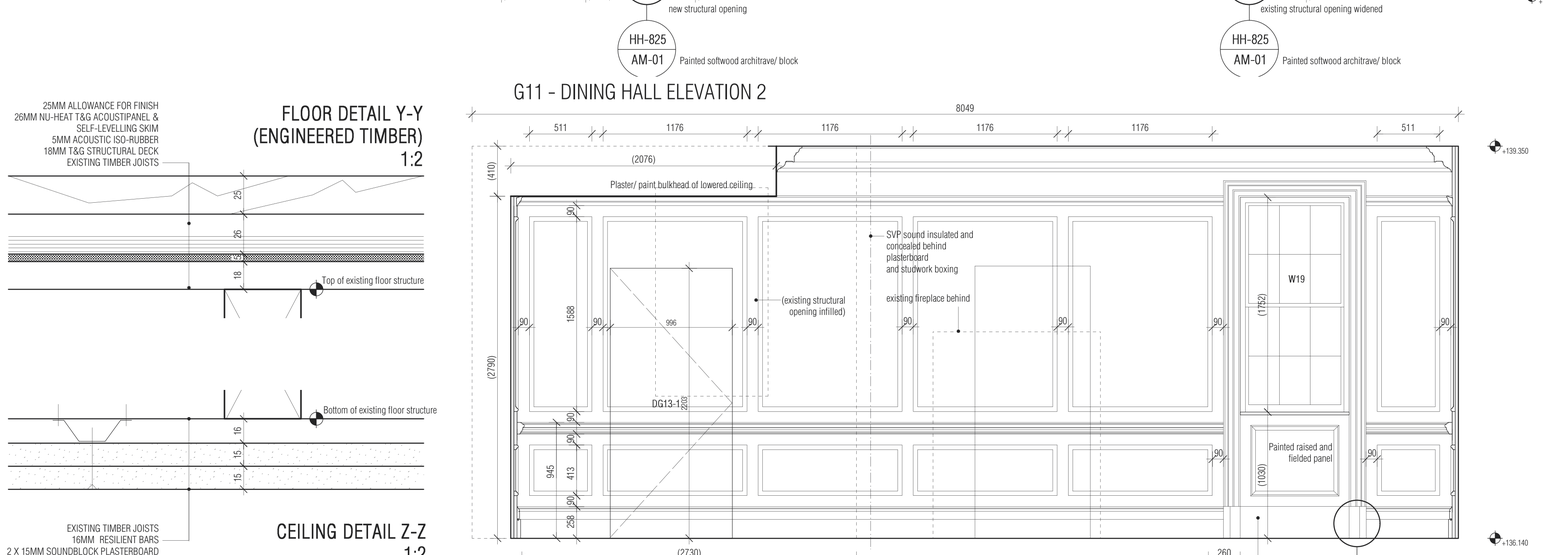

FLOOR DETAIL Y-Y (ENGINEERED TIMBER) 1:2

CEILING DETAIL Z-Z 1:2

G11 DINING HALL ELEVATION 4

© CLIVE CHAPMAN ARCHITECTS. SURVEY INFORMATION IS USED UNDER SEPARATE COPYRIGHT LICENCE. REFER TO EXISTING SURVEY DRAWINGS / TITLE BLOCK FOR SURVEYORS DETAILS.
ALL DIMENSIONS TO BE CHECKED ON SITE. BRACKETED DIMENSIONS ARE FOR CHECKING AND NOT FOR SETTING OUT PURPOSES. ANY DISCREPANCIES ARE TO BE REPORTED TO THE ARCHITECT BEFORE COMMENCEMENT.

Notes

Revisions:

T1	24.04.2018	Issued for Pre-Planning Application.
T2	29.08.2018	Amendments from preliminary drawings to include update to mouldings profiles as per Conservation officer meeting 20.06.18. Issued for Tender.
T3	21.11.2018	Internal fabric finish amended to timber panelling to match adjacent rooms and their period style

TENDER

Project: HEATH HOUSE, HAMPSTEAD, NW3 7ET

Drawing: G11 - DINING HALL - PROPOSED PLAN & ELEVATIONS

Drawing No.: HH-345 T3

Scale: 1:25, 1:2 @ A1

Date: 29.01.2018

CLIVE CHAPMAN
ARCHITECTS
SUSTAINABILITY CONSULTANTS
4 EEL PIE ISLAND
TWICKENHAM MIDDX
TW1 3DY
TELEPHONE 020 8891 4837
EMAIL INFO@CCAR.CO.UK
WEBSITE WWW.CCAR.CO.UK