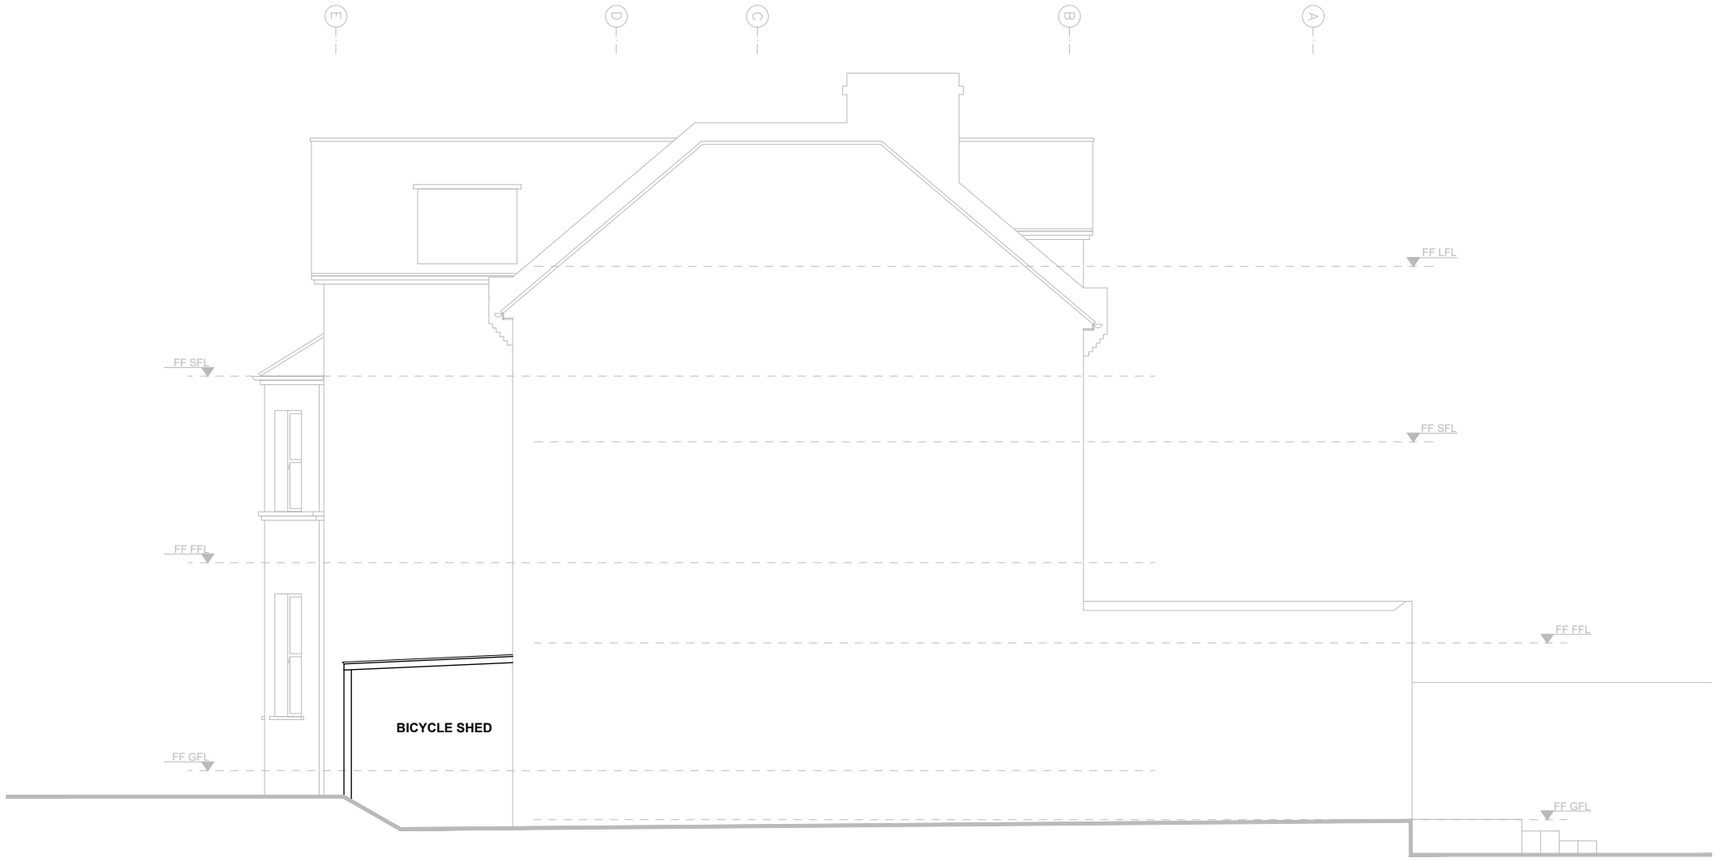

PROPOSED TIMBER ENCLOSURE SIDE ELEVATION

0 1 2 3 4 5m

REFERENCE:

13PL

DRAWING NO:

A_13PL_SK_**006**

DRAWING TITLE:

PROPOSED BICYCLE SHED
(TIMBER ENCLOSURE)
SIDE ELEVATION

PROJECT:

13 PLATT'S LANE, LONDON
NW3 7NP

General Notes:

- Not for Construction.
- Drawings are indicative and for information only.
- All dimensions to be checked on site prior to construction or fabrication. Do not scale from this drawing. Any discrepancies should be reported to the architect.
- Where structural elements are shown this is for illustrative purposes only. All structural design to be carried out by suitable qualified structural engineer.
- All work must comply with relevant British Standard and Building Regulations requirements.
- All drawings are to be read in conjunction with specifications and drawings of all other consultants.

This Drawing is Copyright

KEY:

REVISION: DATE:

STATUS: **PLANNING**

SCALE: 1:100/ A3 PRINT

DATE: 26.11.2018

DRAWER: MA

AKITAKOMARARCHITECTS

TEL: 07481224702

E-MAIL: info.akarchitects@gmail.com

WEB: www.akitakomararchitects.com

CLIENT: SEEMA RAM