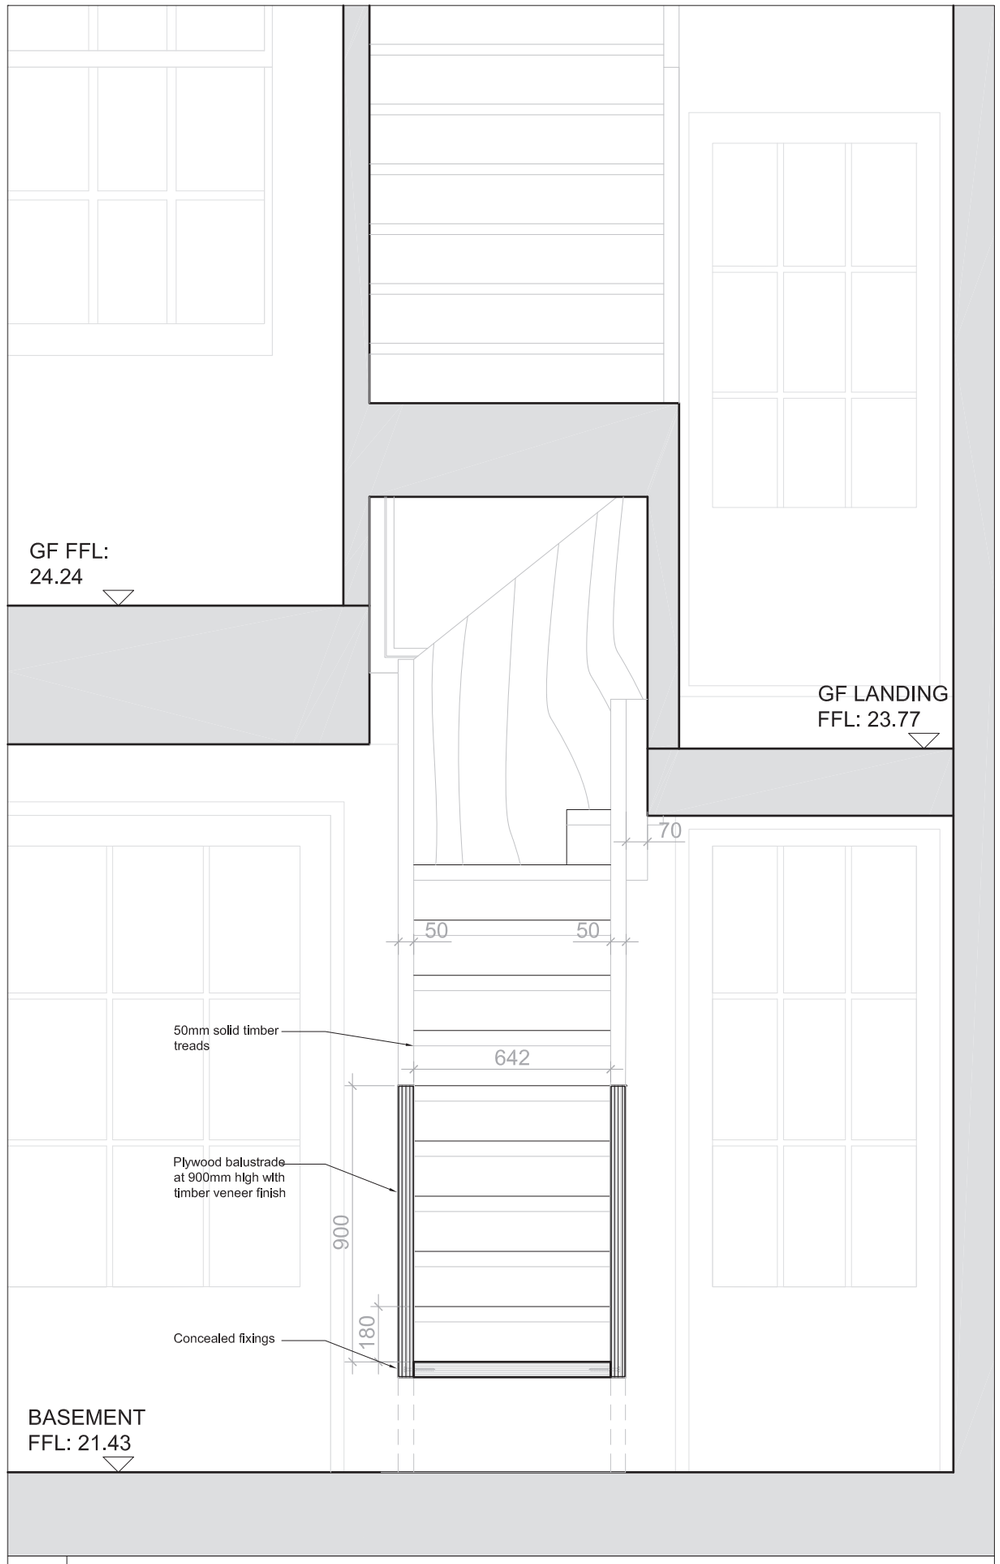

01 Section C - Timber Staircase 1:20

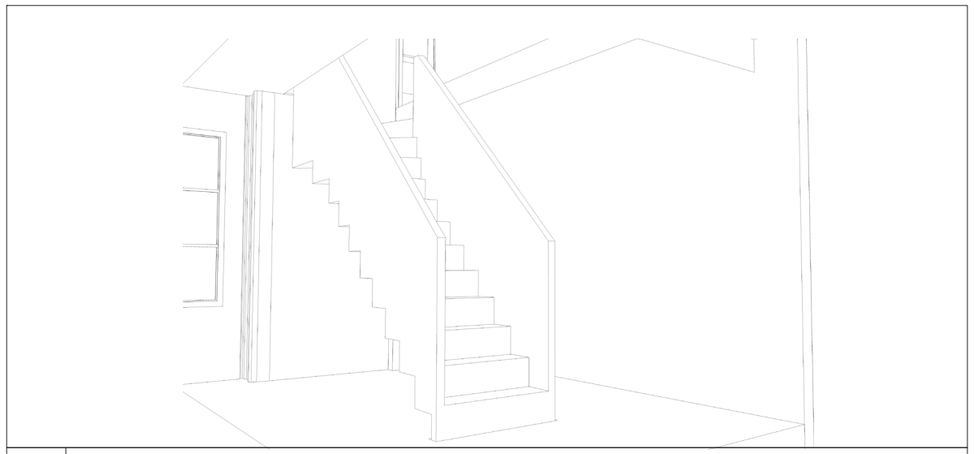

02 Timber Staircase- View 01

03 Timber Staircase- View 02

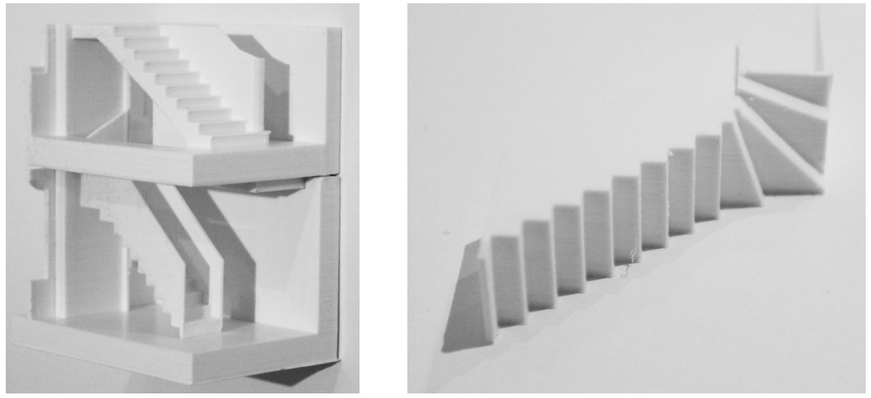

04 Timber Staircase- Model photos

DATE	REVISIONS
13.11.2018	PL01 PLANNING CONDITION

Do not scale from this drawing
All dimensions to be confirmed on site
Information contained within this drawing is the sole copyright of EMRYS Architects Ltd and is not to be reproduced without permission
EMRYS Architects are to be notified immediately of any discrepancies

EMRYS
CAP House | 9-12 Long Lane | London | EC1A 9HA
mail@emrysarchitects.com
www.emrysarchitects.com T : 020 7726 5060

JOB NO. 1618 CLIENT KAY GEORGIOU

TITLE 40 GREAT JAMES STREET

DWG BASEMENT STAIR
Option 01

DRAWN SR DATE 23.08.2018 SCALE @ A2 VARIES

CHECKED GE STATUS PLANNING REV PL01

DWG NO. 1618-0600-AP-008