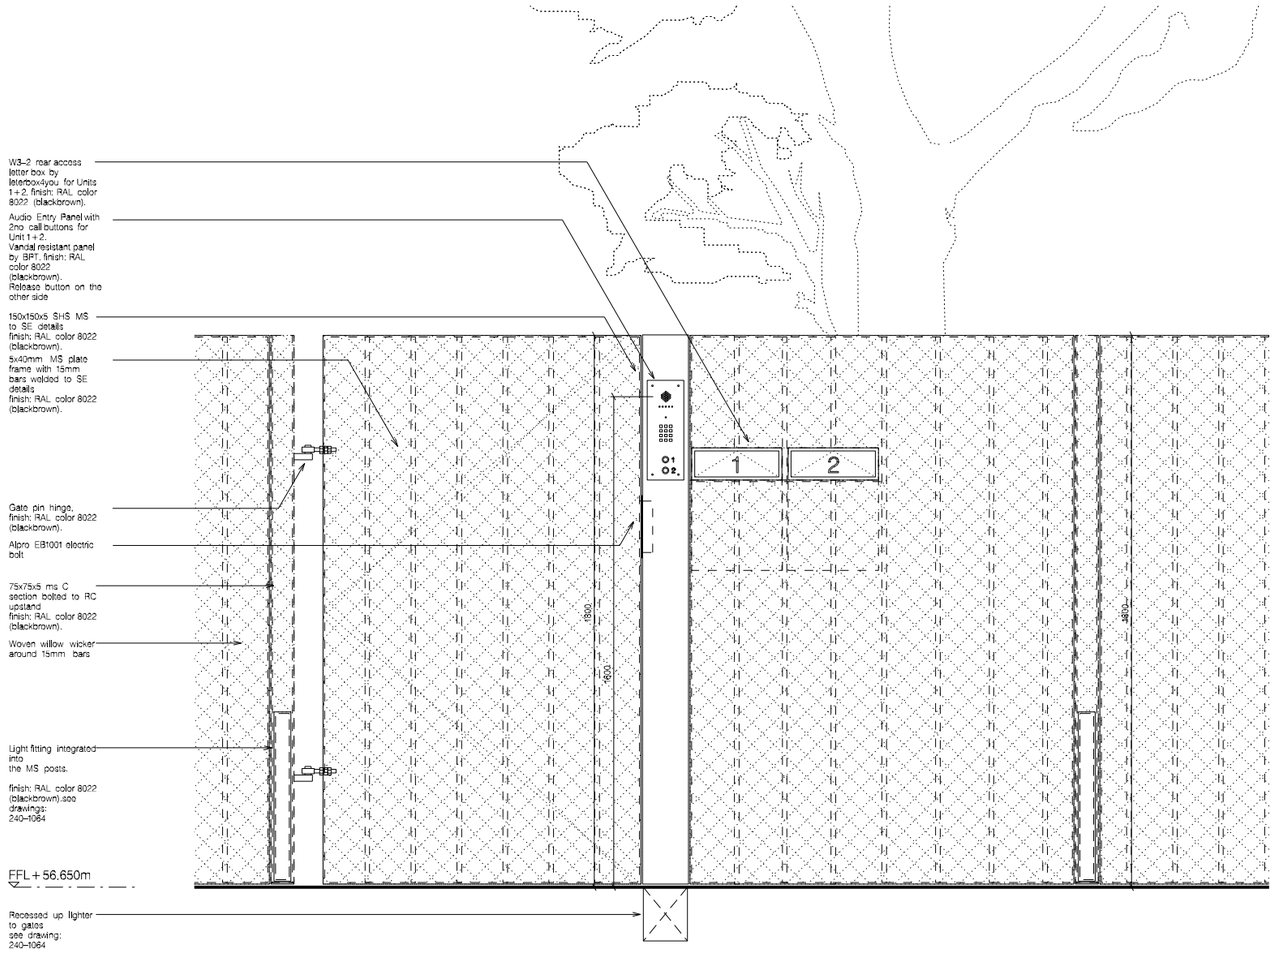

① ELEVATION

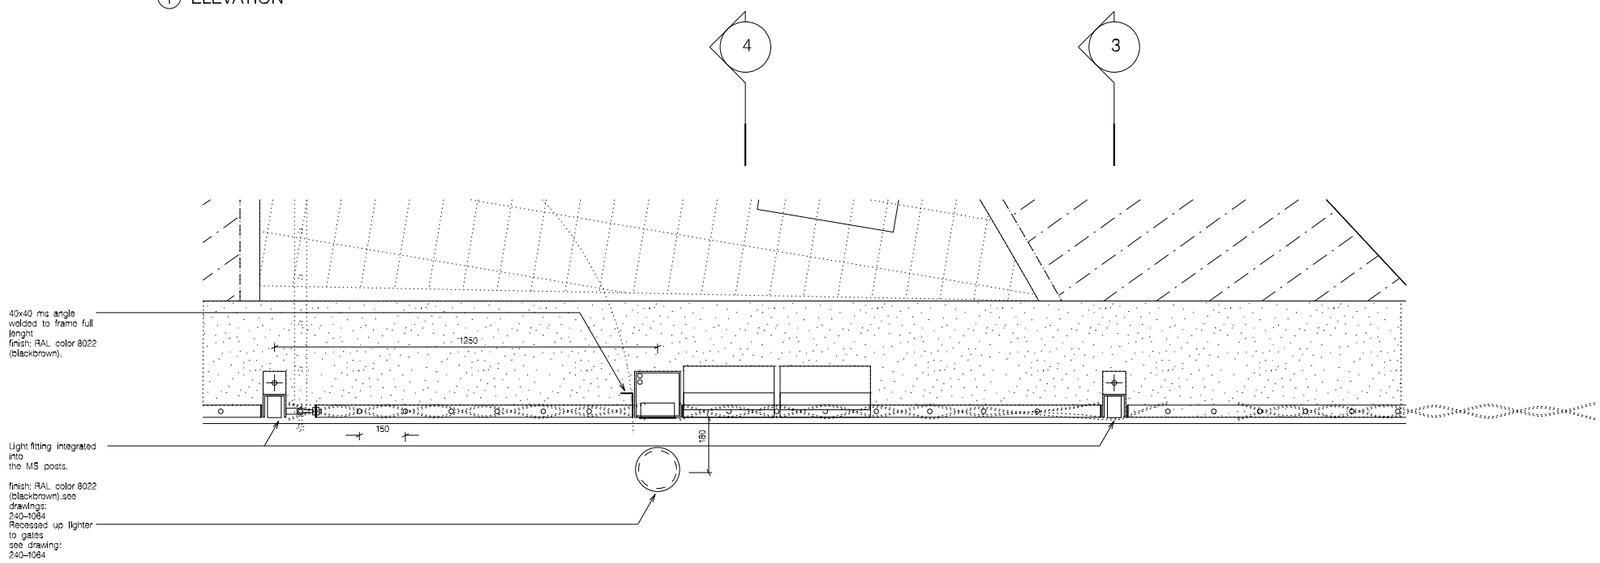

② PLAN

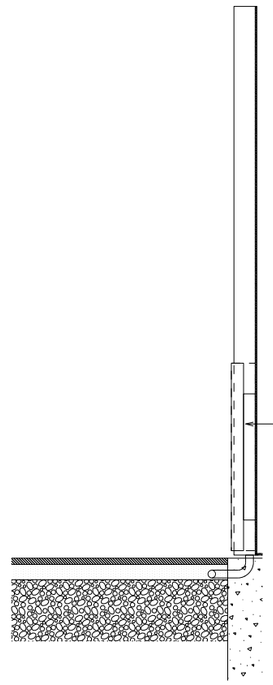

③ SECTION

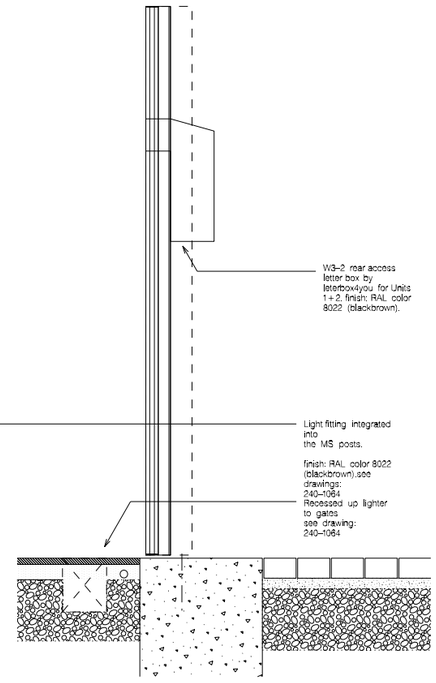

④ SECTION

⑤ SAMPLE + PRECEDENT

REVISION:	PURPOSE:	DATE:
A	ISSUED FOR PLANNING	19.04.2018
B		07.11.2018

1. The design and these drawings are the sole copyright of Amin Taha Architects, 13 Clerkenwell Close London EC1R 0AA T. 020 7253 9444 F. 020 7253 9555.
2. Do not scale from this drawing in either paper or digital form. Use written dimensions only. To check drawing has been printed to the intended scale this bar should be 50mm long @A1

I=Information, C=Comment, P=Planning, T=Tender, S=Construction

GROUPWORK
12 – 13 CLERKENWELL GREEN, LONDON, EC1R 0QJ

CLIENT: 317 Finchley Road

PROJECT: 317 Finchley Road London NW3 6EP

DWG TITLE: Railing Details

REVISION:	DATE:	SCALE:	
B	SEP 2017	@ A1 1:10	@ A3 1:20
DWG No: 240 – 8004	PURPOSE OF ISSUE: P	DB: DK	CB: AT