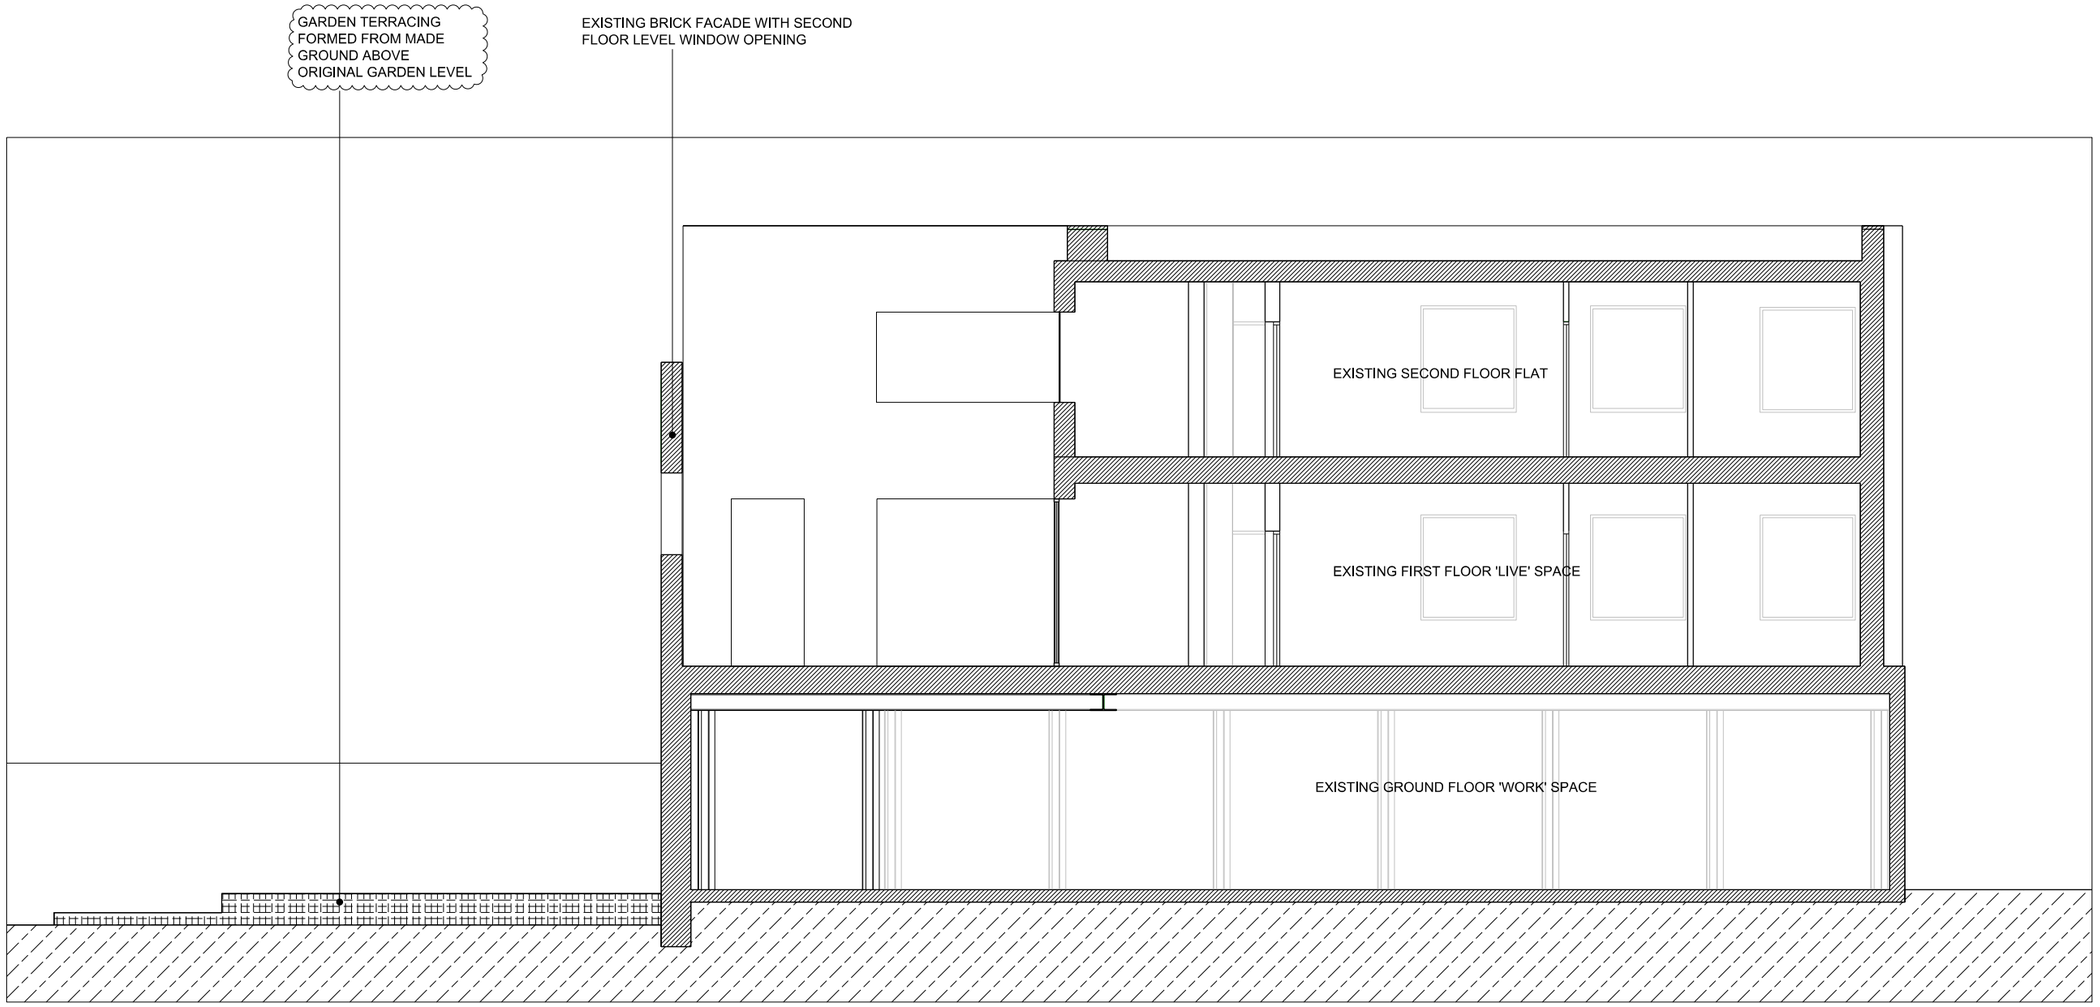

01
A3000

EXISTING SECTION A-A

1:100 @ A3

0 1 2 3 4 5

METRES

DATE:	REVISION:	DATE:	REVISION:
05.06.2018	D1	11.12.2018	FP-2
07.06.2018	D2		
07.09.2018	FP-D		
12.09.2018	FP		

This drawing to be read in conjunction with all other contract documents and specifications and all other consultant drawings. Drawing not to be scaled and all levels and dimensions to be checked on site by contractor with any discrepancies notified to Architect prior to proceeding with works. No drawings should be reproduced in any form without prior written permission of Mosley Thorold Architects Ltd. Copyright and Intellectual property of all information shown is reserved by them.

JOB NO.:	PROJECT:	DRAWING:	SCALE:	DATE:
013	1A PERREN STREET	Existing Section AA	1:100 @ A3	08.09.2017
PHASE:	PRE PLANNING	DRAWING NO.: 1APS_A3000	REV.: D2	DRN / CHD: NM / HT

MOSLEY THOROLD ARCHITECTS LTD
Studio 2, 7 Winkley Street, London, E2 6PY
+44 (0)20 7739 9390
info@mosleythorold.com