PROPOSED 1:50

0m .5m 1m 2m 3m 4m 5m
SCALE BAR IN METERS

Copyright © Studio 136 Architects Ltd
This drawing which is the property of Studio 136 Architects Ltd is the subject of Intellectual Property Rights including copyright and design right and shall not be reproduced, copied, loaned or submitted to any other party without the written consent of Studio 136 Architects Ltd.

This drawing is not to be scaled. Only figured dimensions to be taken. Any discrepencies to be reported to the Studio 136 Architects prior to setting out or ordering of any materials

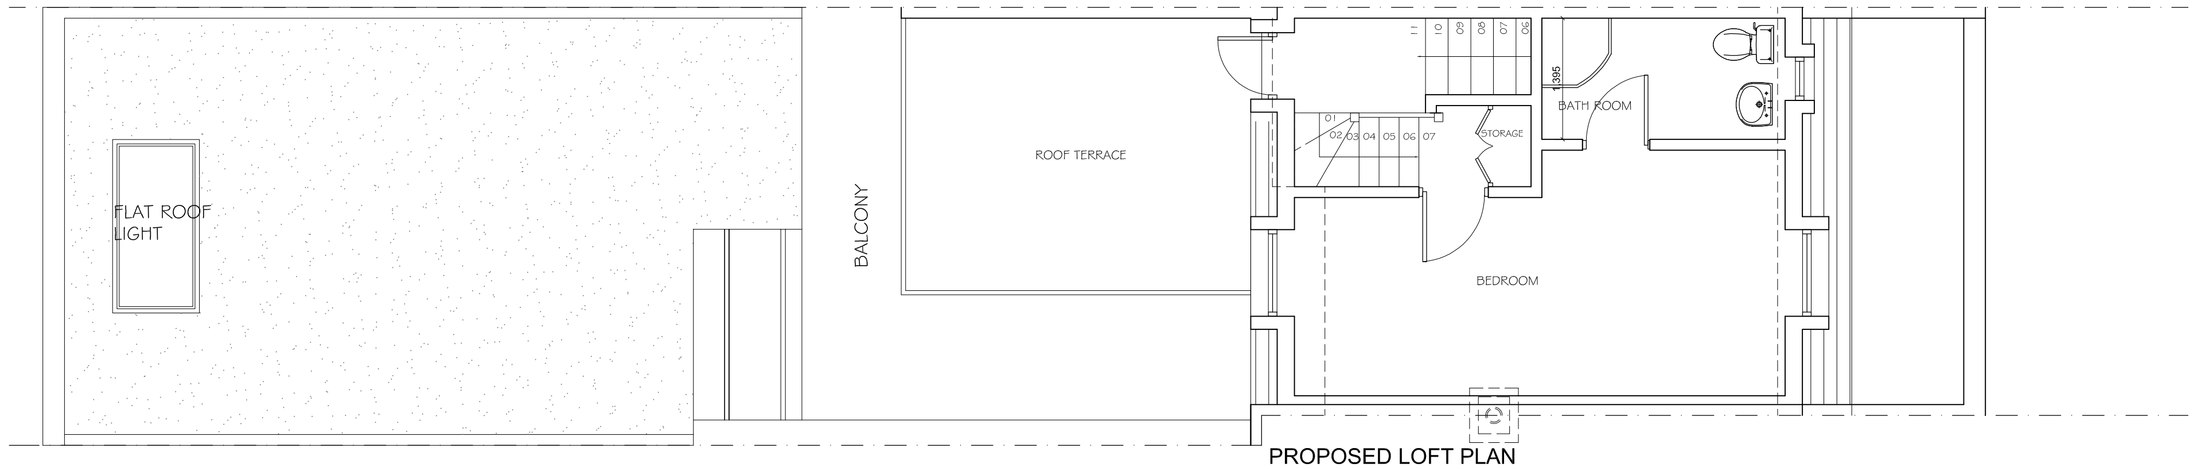

PROPOSED LOFT PLAN

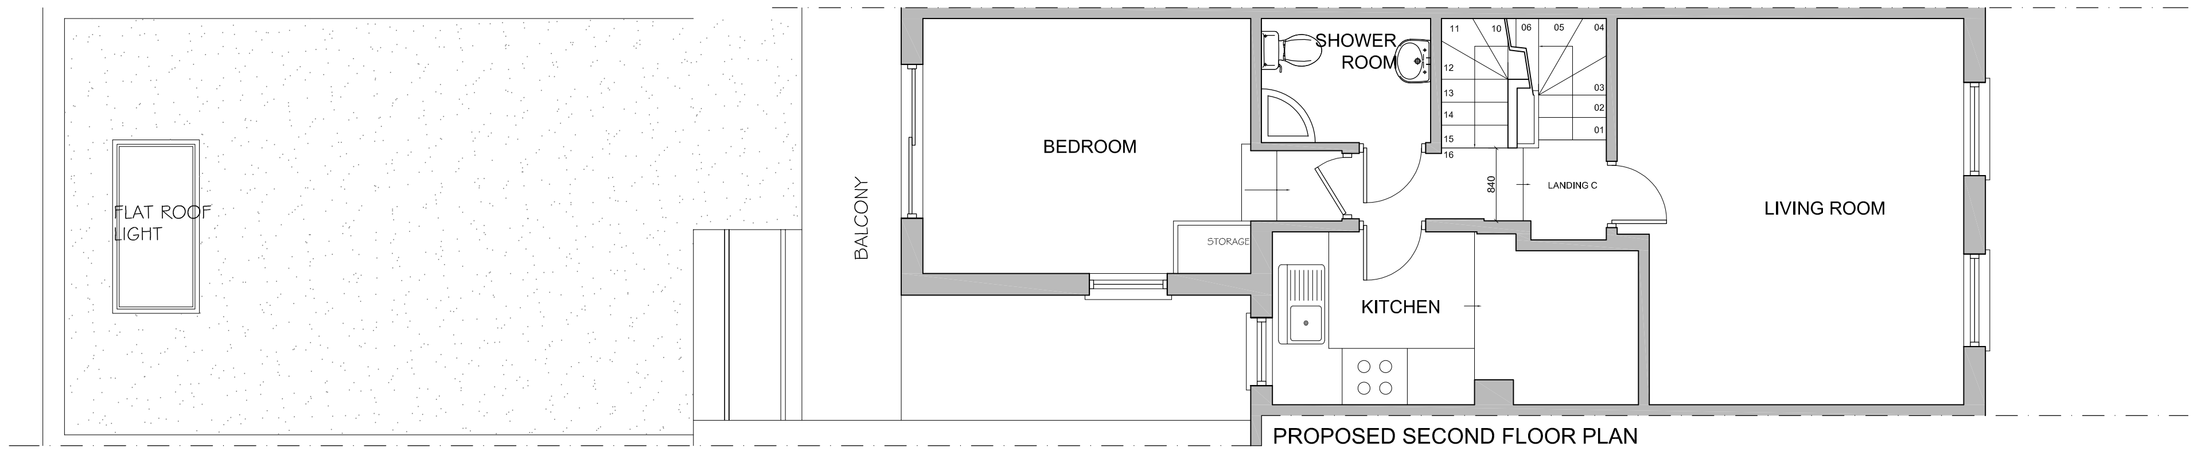

PROPOSED SECOND FLOOR PLAN

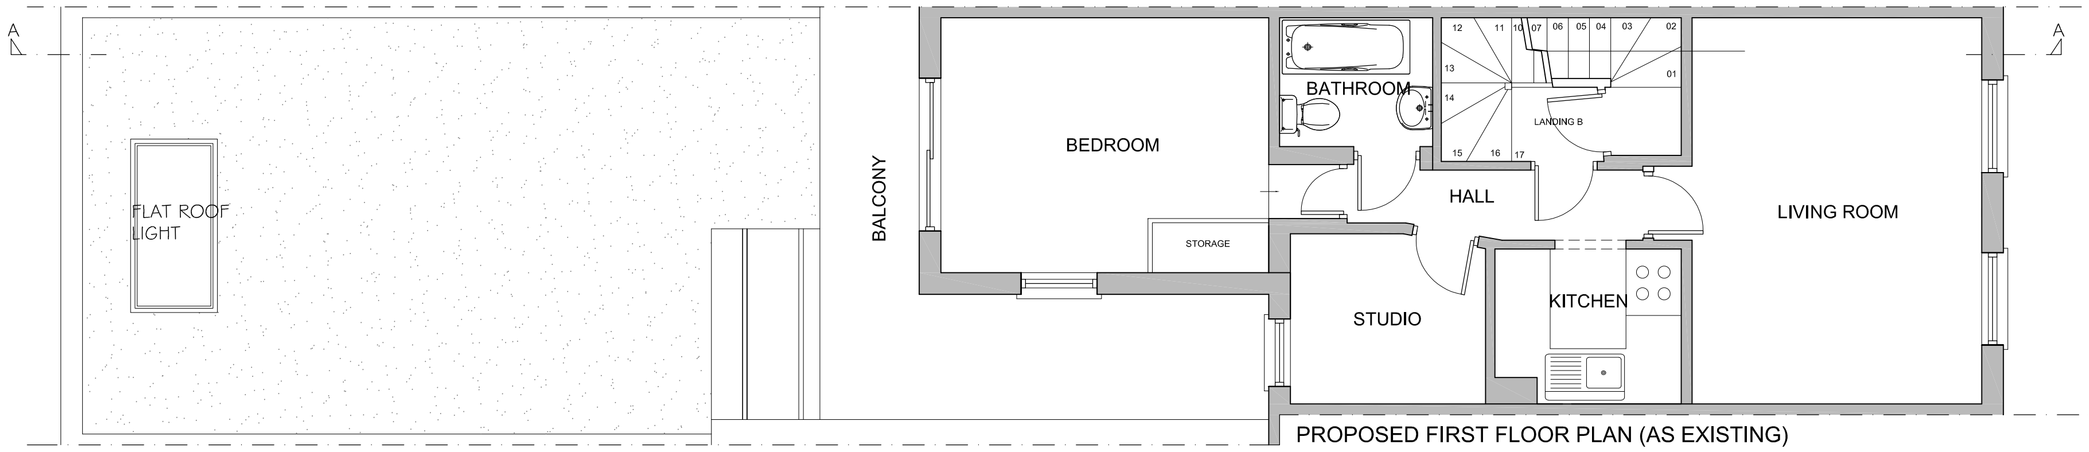

PROPOSED FIRST FLOOR PLAN (AS EXISTING)

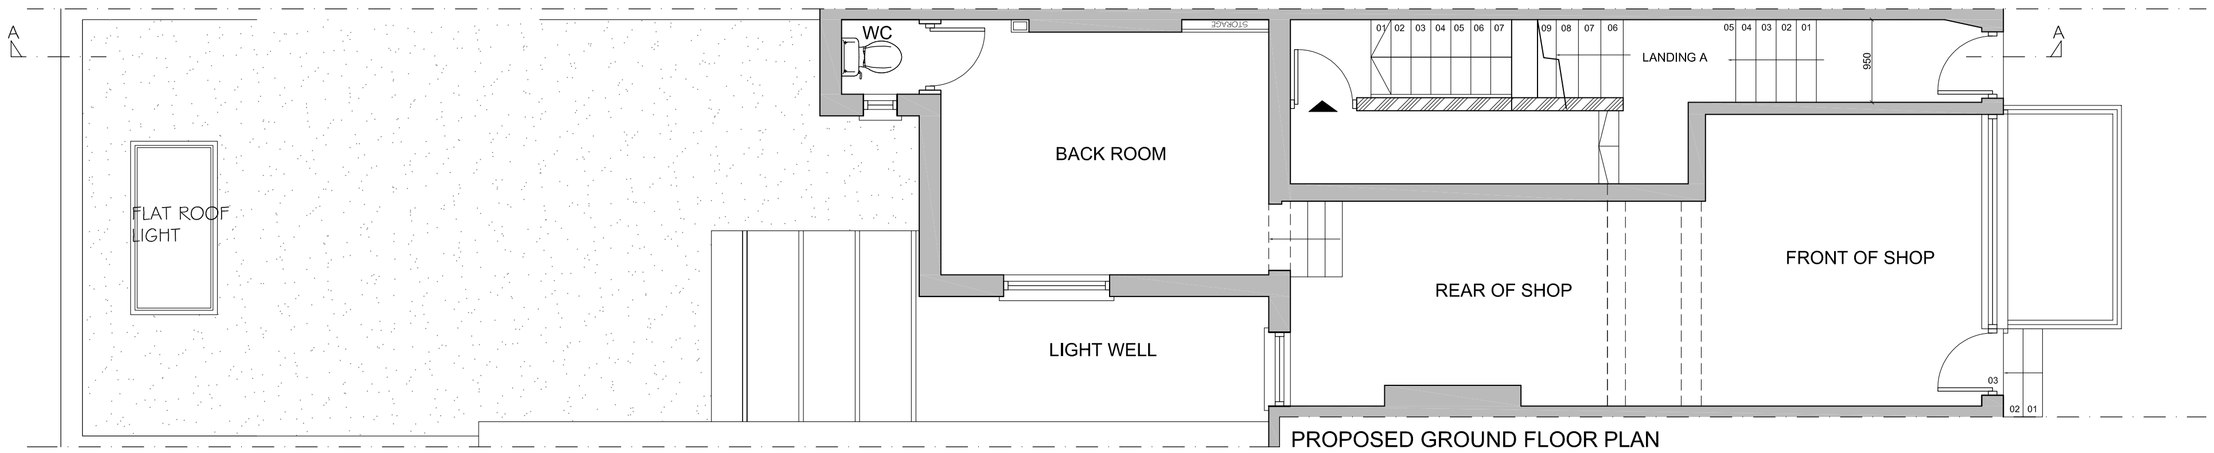

PROPOSED GROUND FLOOR PLAN

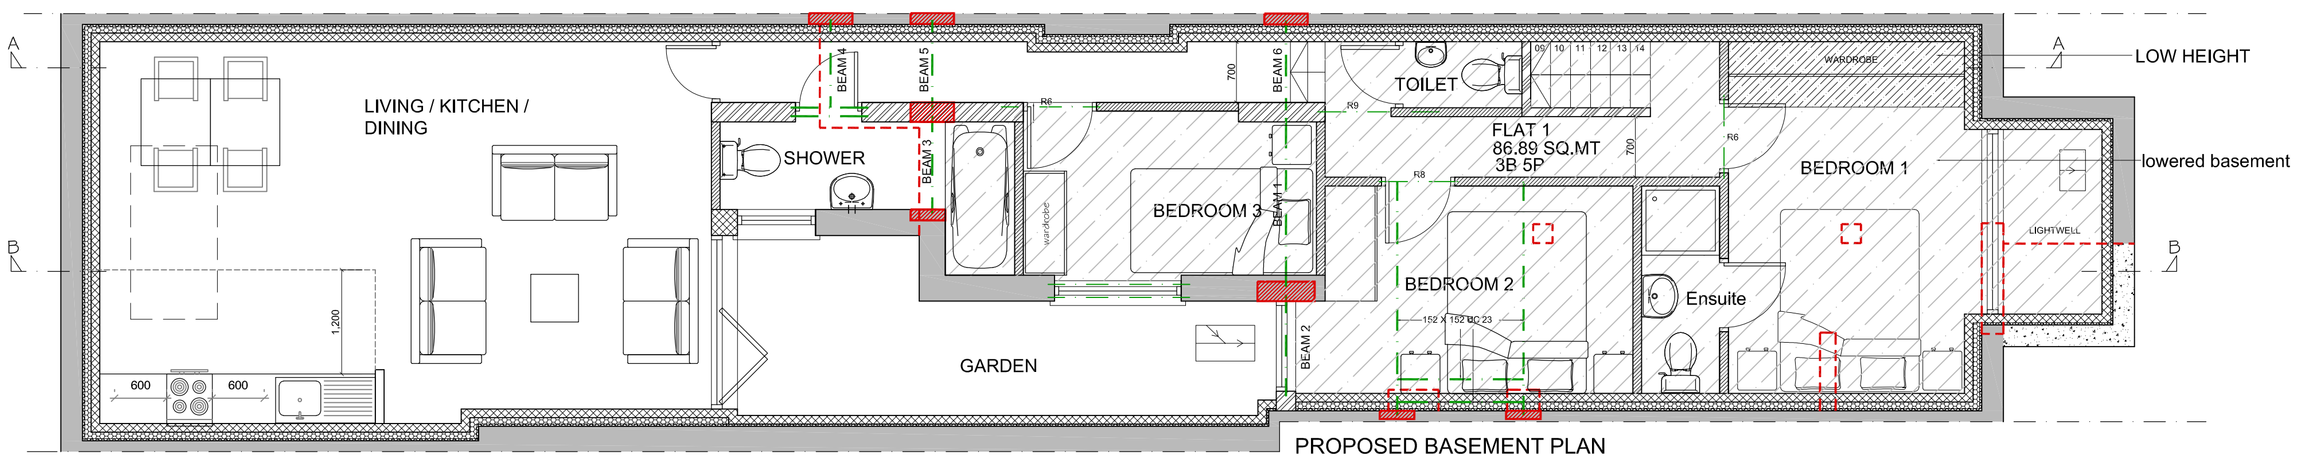

PROPOSED BASEMENT PLAN

All new materials to match existing. All new side windows to be obscure-glazed and fixed shut up to 1.7m above internal floor level

studio 136 architects
6 The Broadway, Wembley, Middlesex, HA9 8JT
Tel/Fax: 020 8907 7131 e-mail: info@studio136.co.uk

Project
58 MILL LANE
LONDON
NW6 1NJ

Client
XXXX
58 MILL LANE
XXXX
XXXX

Drawing Title
EXISTING & PROPOSED PLANS
SECTION & ELEVATIONS

Scale	Drawn	Checked	Authorised
1:100 @ A1	--	--	--
	OCT 2014	--	--

Drawing Number	Rev
ST_14_58MIL_002	B