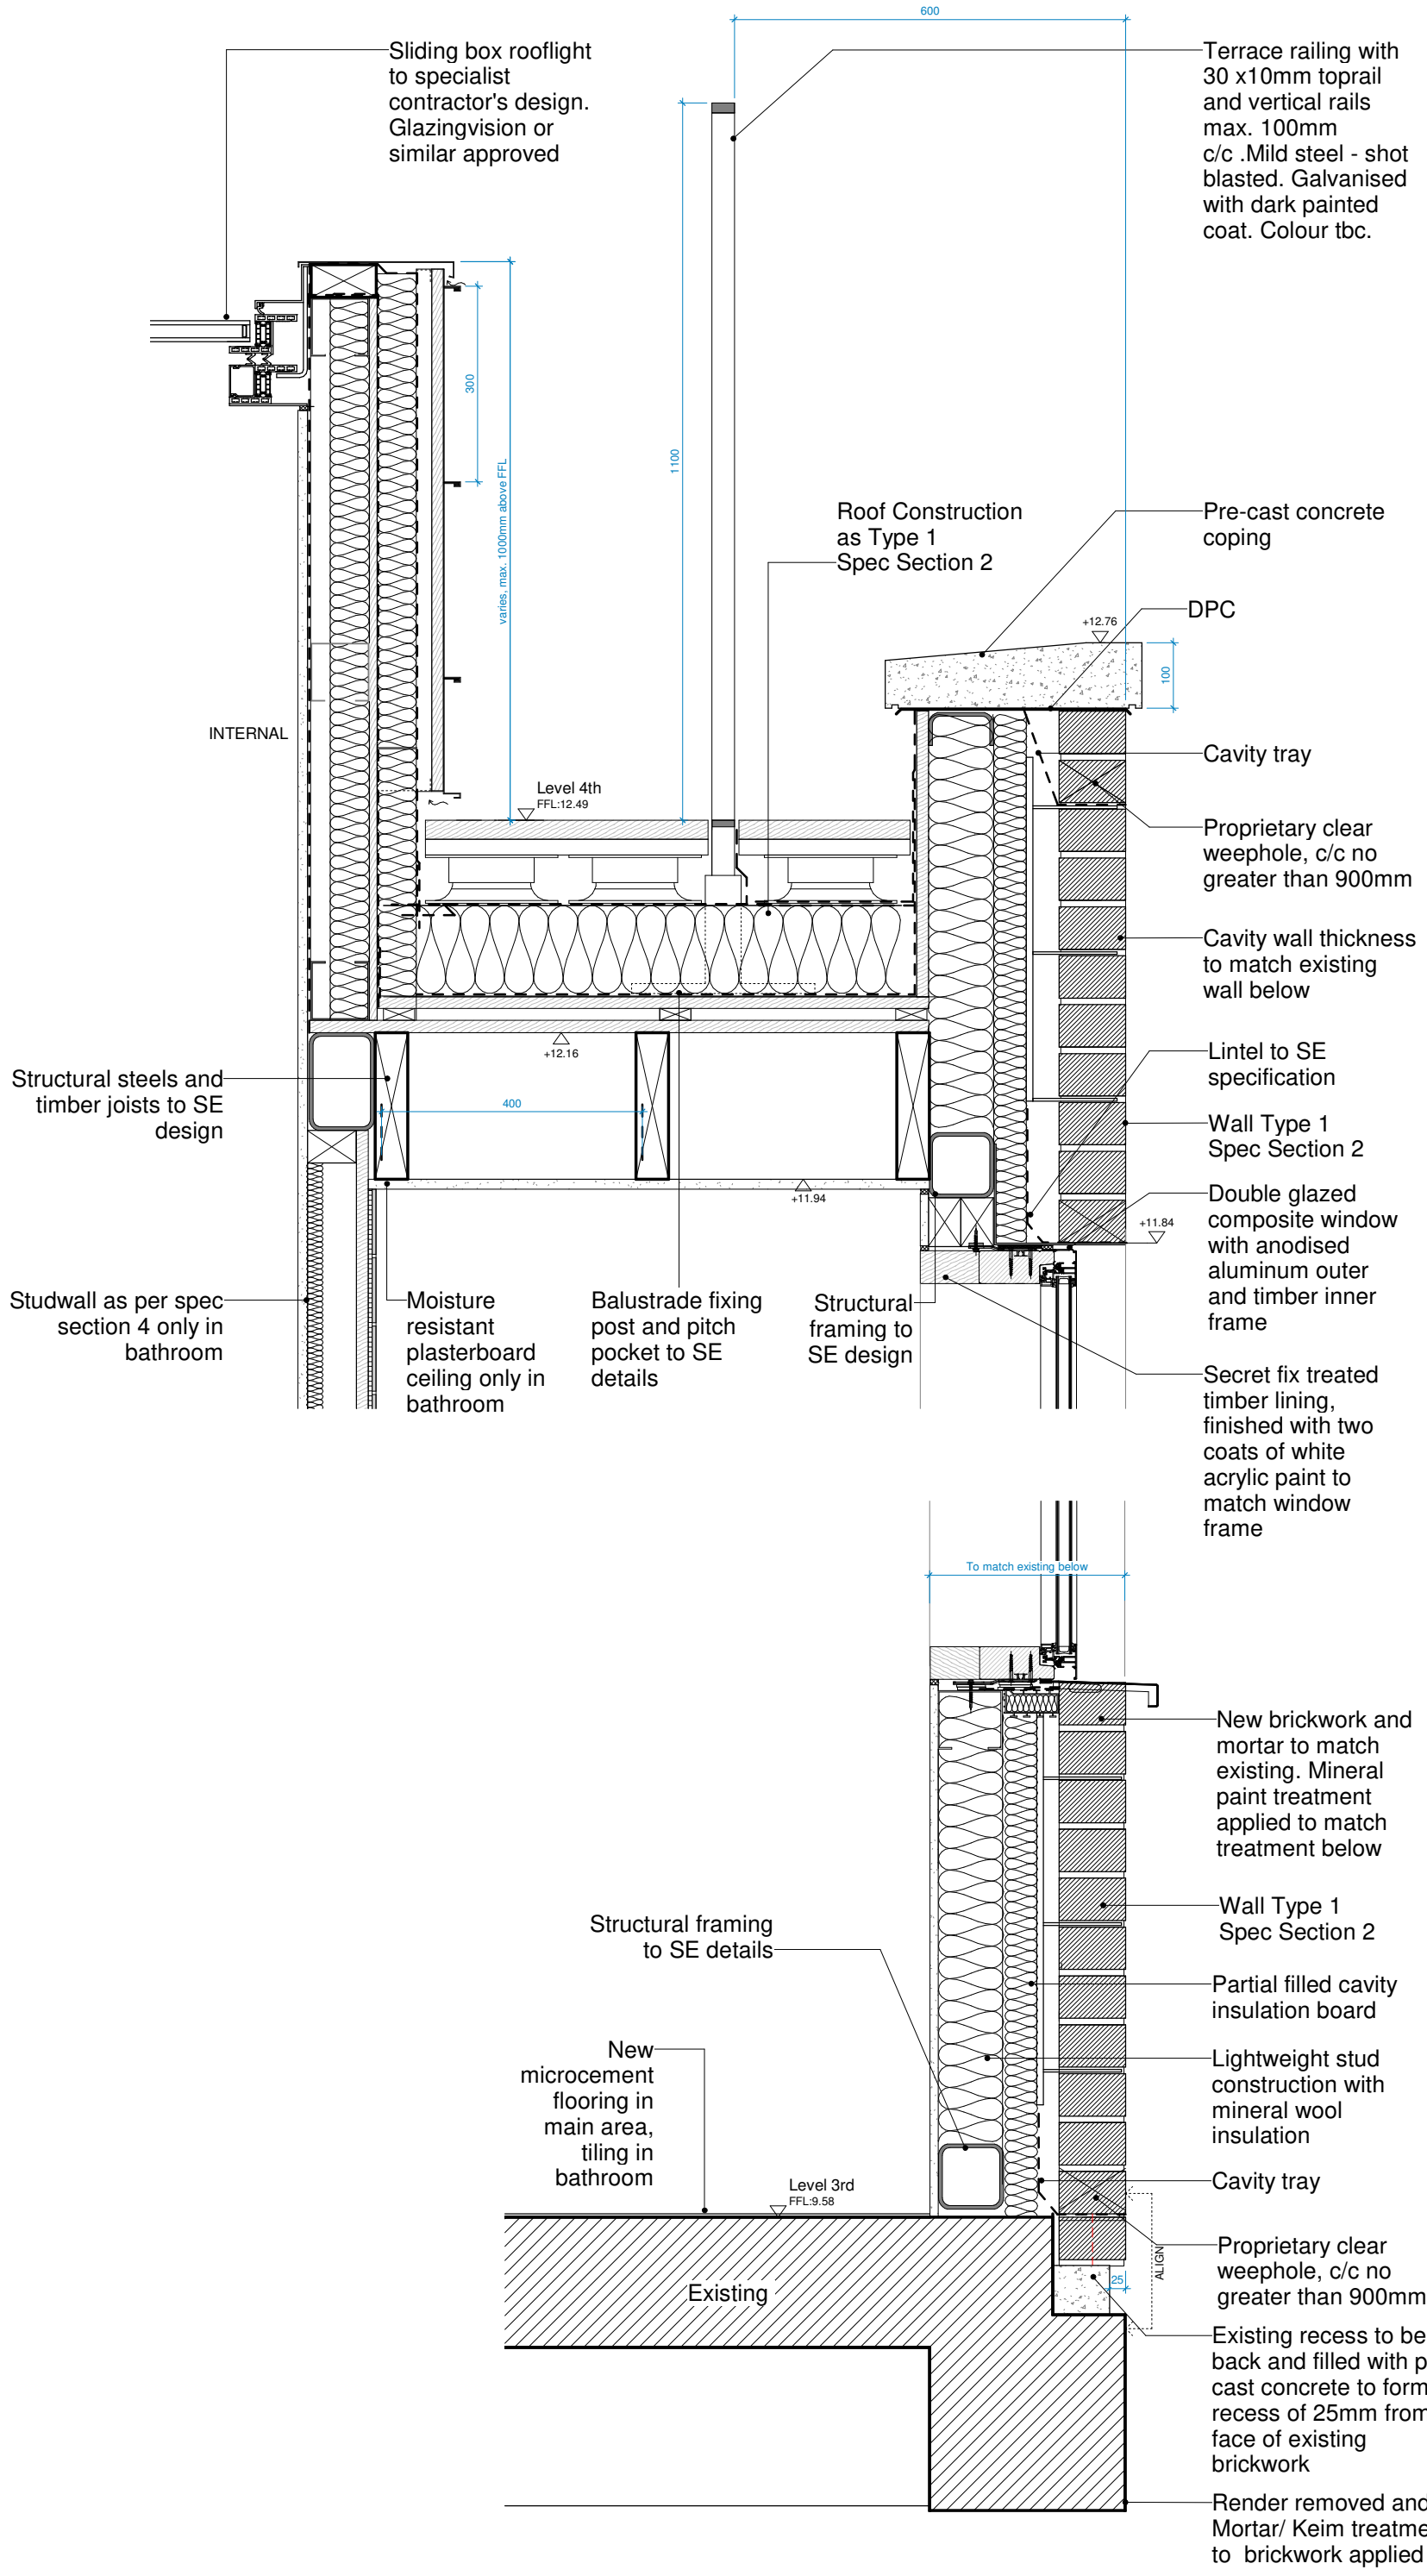

DRAWING TITLE
THIRD FLOOR FACADE AND TERRACE ABOVE

DRAWN	CHECKED	SCALE@A1	SCALE@A3
MN	BS	1 : 5	

STATUS
PLANNING

DRAWING NO
51517-D-41-01

REV

CLIENT
27 - 29 WHITFIELD STREET PROPERTY LTD

PROJECT
27-29 WHITFIELD STREET
LONDON W1T 2SE

stagg architects
1st FLOOR, 30-32 TABARD STREET
LONDON SE1 4JU
www.staggarchitects.co.uk

SCALE BAR IN METRES

KEY

NOTES AND CLARIFICATIONS
© STAGG ARCHITECTS LIMITED (UNPUBLISHED) COPYRIGHT ALLOWANCE EXISTS. DRAWING NOT TO BE REPRODUCED WITHOUT WRITTEN CONSENT.
SUBJECT TO PLANNING PERMISSION, BUILDING REGULATIONS, STATUTORY UNDERTAKER SEARCHES AND DESIGN DEVELOPMENT.
PLEASE READ DRAWING IN ACCORDANCE WITH CROSS-REFERENCED SPECIFICATION / SCOPE OF WORKS.
DO NOT SCALE DRAWINGS. DIMENSIONS GOVERN. ALL DIMENSIONS TO BE VERIFIED ON SITE BY CONTRACTOR BEFORE PROCEEDING.
ARCHITECTURAL DRAWINGS TO BE READ IN CONJUNCTION WITH ALL STRUCTURAL, MECHANICAL, ELECTRICAL, PLUMBING & DRAINAGE INFORMATION IS SHOWN FOR CO-ORDINATION PURPOSES ONLY - REFER TO SPECIALIST DRAWINGS FOR DESIGN.
THIS DRAWING SHOULD NOT BE USED TO CALCULATE AREAS FOR THE PURPOSES OF VALUATION.
THIS DRAWING IS STRICTLY TO BE USED ONLY FOR THE PURPOSE STATED IN THE STATUS BOX AND FOR NO OTHER.

DATE OF FIRST ISSUE: 25/07/18

REV	DATE	AMENDMENT
A	09/12/18	CONTRACT ISSUE