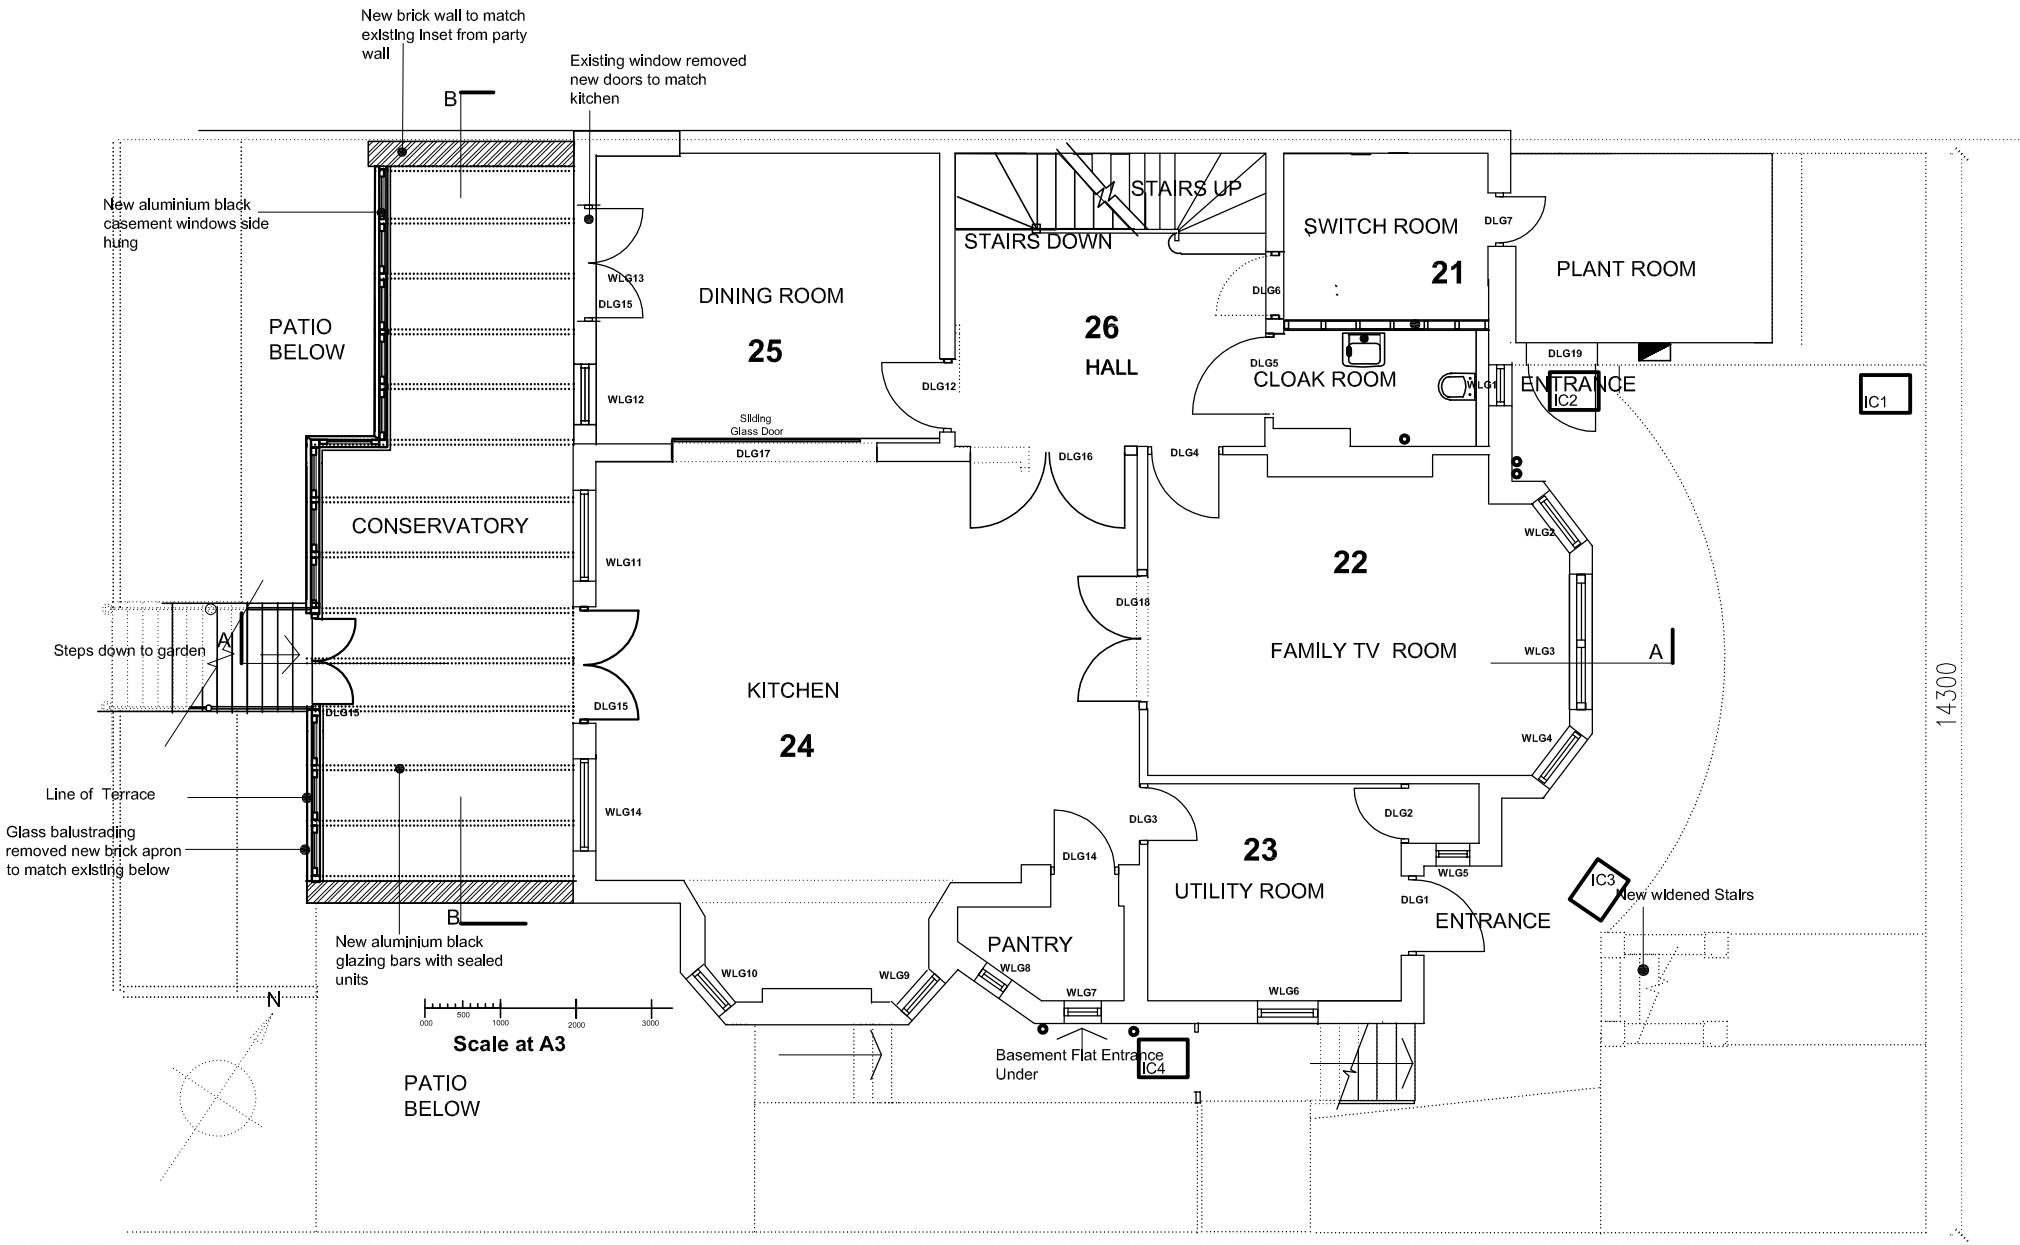

LOWER GROUND FLOOR AS PROPOSED

NEALE & NORDEN
CONSULTANTS
17 DARTMOUTH PARK AVENUE LONDON NW5 1JL
f 0207 813 4223 e- nnorden717@aol.com

title: LOWER GROUND FLOOR AS PROPOSED

REVISIONS

NO.	DATE	DESCRIPTION

project: 29 REDINGTON ROAD

SHEET TITLE: DO2

all dimensions to be verified on site

job no.	369/D02
scale	1:100@A4
date	06/12/2018

DRN : CHK :