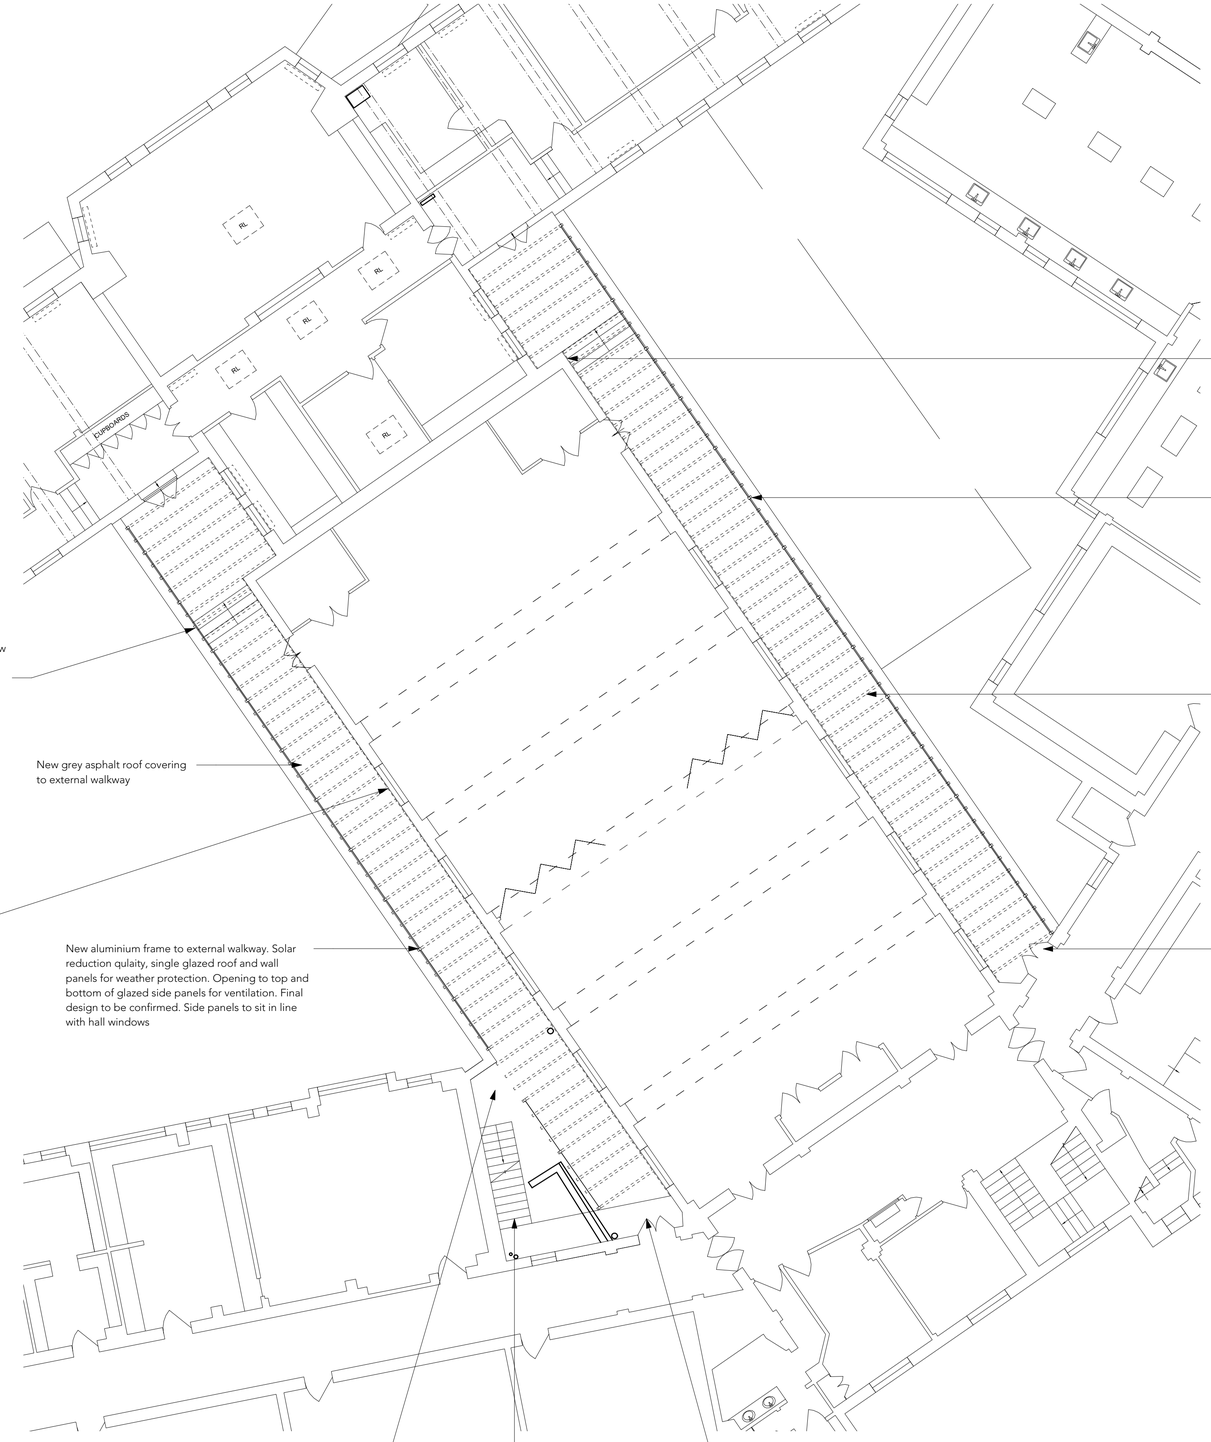

Existing low level wall and steps removed. New steps to walkway, with railing integrated into open aluminium canopy frame

New aluminium frame to external walkway. Solar reduction qulaity, single glazed roof and wall panels for weather protection. Opening to top and bottom of glazed side panels for ventilation. Final design to be confirmed. Side panels to sit in line with hall windows

Existing metal steps and railings removed. New steps to walkway, with railing integrated into open aluminium canopy frame

New grey asphalt roof covering to external walkway

New grey asphalt roof covering to external walkway

Proposed replacement window. Double Glazed, single aluminium unit SAPA DualFrame 75mm Si System (or equal) in RAL 7009 Grüngrau. Top-hung projecting casement windows with standard beading

New double doors to walkway. SAPA Dualframe HP (High Performance) Aluminium Door (or equal) in RAL 7009 Grüngrau

New aluminium frame to external walkway. Solar reduction qulaity, single glazed roof and wall panels for weather protection. Opening to top and bottom of glazed side panels for ventilation. Final design to be confirmed. Side panels to sit in line with hall windows

Low level asphalt wall removed to allow access to new fire escape

Fire escape stairs to be removed. New, compliant metal stairs added in new location to accomodate canopy

New double doors to walkway. SAPA Dualframe HP (High Performance) Aluminium Door (or equal) in RAL 7009 Grüngrau

1 Hall Walkways Proposed Plan (FF)

REVISION HISTORY		
REV	DATE	DESCRIPTION

Do not scale from drawings
Confirm all dimensions on site prior to manufacture
Confirm discrepancies with Architect prior to proceeding
Refer to all Engineers' documentation

notes

job no.	job title
598	William Ellis School Highgate
date: 28/11/18	dwg. title: Proposed Hall Plan
	Client: William Ellis School
CB/TC drawn/checked	Scale: 1:100 @ A1 / 1:200 @ A3
	dwg. no.: 598_P117 / rev. no.: -

PLANNING

© Sarah Wigglesworth Architects
T +44 (0)20 7607 9200 F +44 (0)20 7607 5800
E mail@swarch.co.uk W www.swarch.co.uk