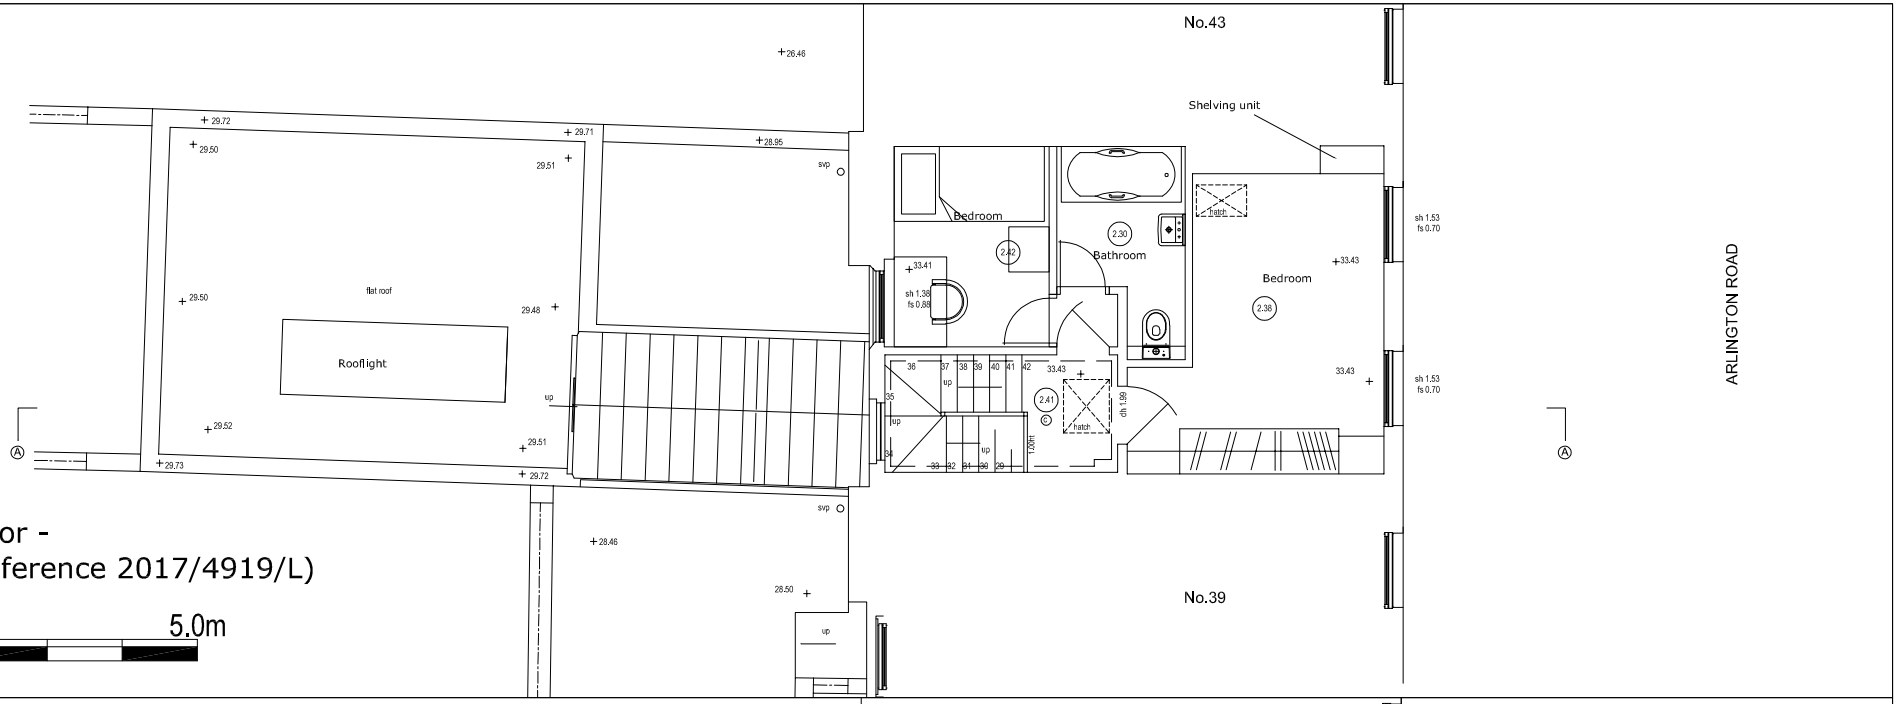

Existing Second Floor -
(Approved under reference 2017/4919/L)

1.0 0.0 1.0 5.0m

GENERAL NOTES:

- New electrics, lighting, heating and drainage throughout the house. For service runs / details please refer to drawings No's 69-400 - 404
- New wood floors over non-original flooring at all levels, including over hearths on the ground and first floors in reversible manner.
- Replace the non original door knobs and hinges on the interior doors with chrome handles to match other fixtures and fitting in the house.
- Timber inserts and making good existing skirting socket holes.

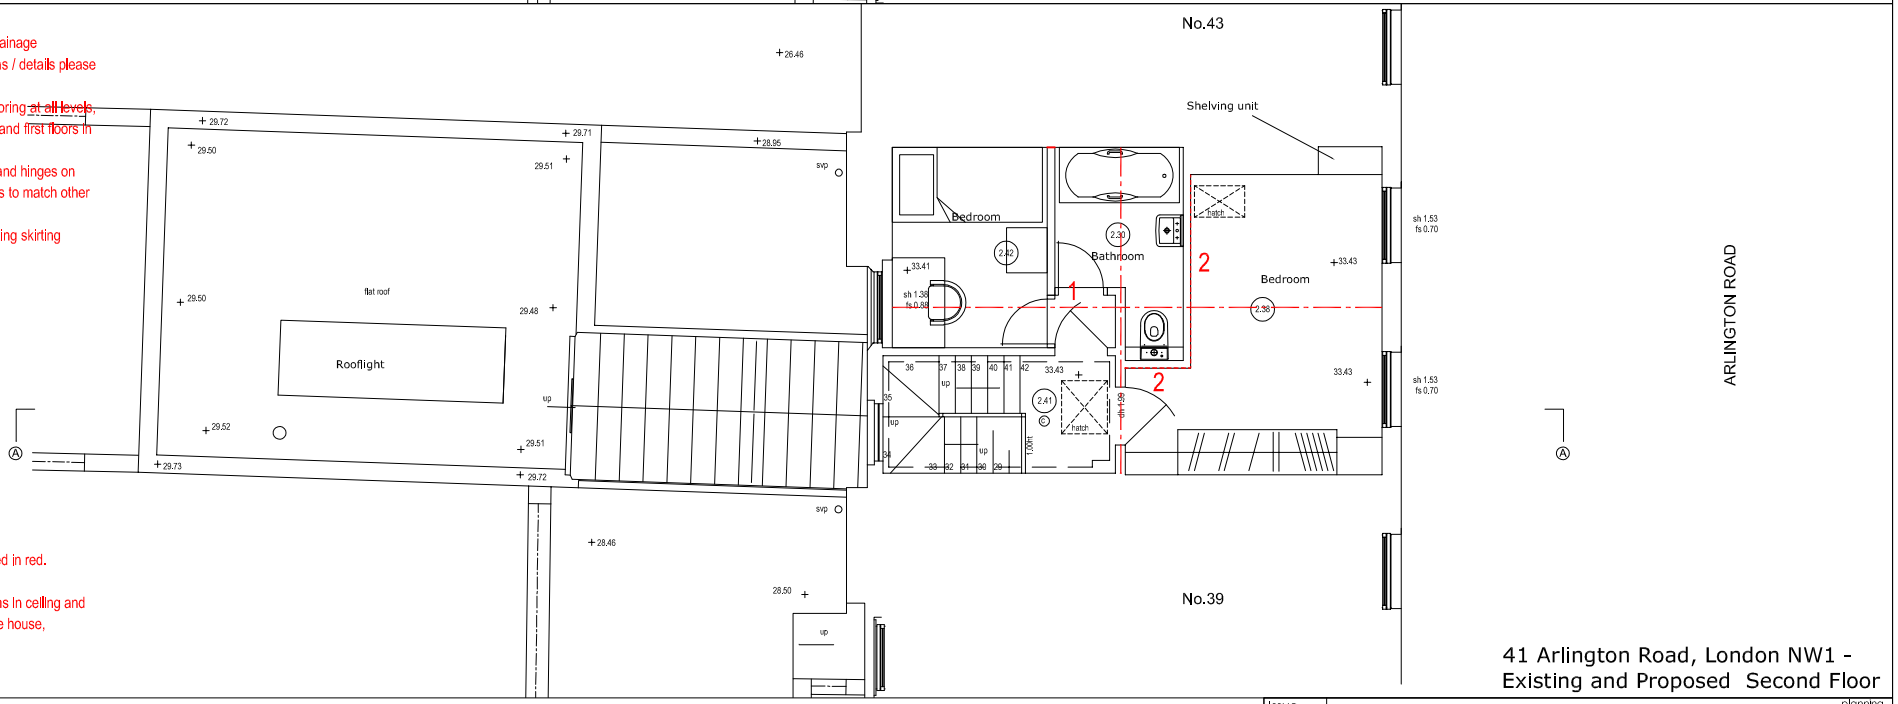

NOTE: Proposed changes / additions highlighted in red.

1. New timber beams attached to existing beams in ceiling and new metal beam put in running widthways in the house, underneath timbers.
2. New skirting to new wall to match existing.

Proposed Second Floor

1.0 0.0 1.0 5.0m

41 Arlington Road, London NW1 -
Existing and Proposed Second Floor

Issue	planning
ad design concepts	planning - architecture - interiors
Project	41 Arlington Road NW1
Drawing Title:	Existing and Proposed Second Floor
Drawing Number:	99-114
Revision:	
Date:	November 2018
Scale:	1:50@A2; 1:100@A4

AD Design Concepts Ltd - 25 Grampian Gardens, London NW2 1JH - www.addconcepts.co.uk - tel: 02082090343 - fax: 02084551424 - e-mail: info@addconcepts.co.uk