


Existing Roof Plan -
(Approved under reference 2017/4919/L)

1.0 0.0 1.0 5.0m

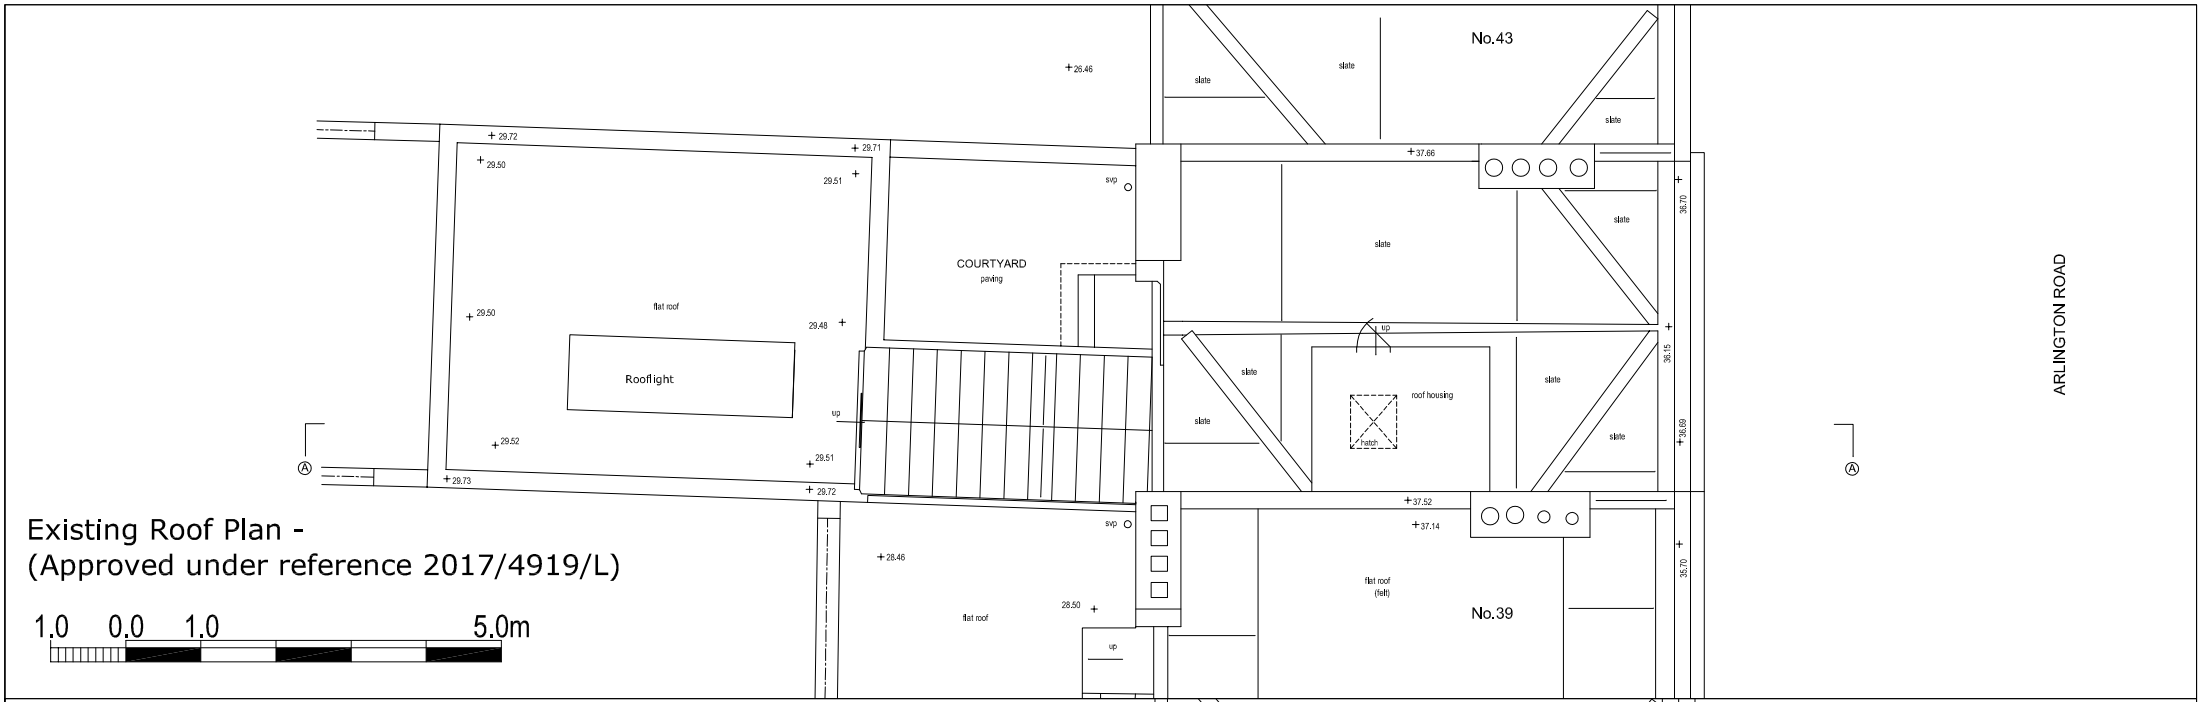


Proposed Roof Plan
(no changes proposed)

1.0 0.0 1.0 5.0m

41 Arlington Road, London NW1 -
Existing and proposed roof plan

| Issue | planning |
|---|---|

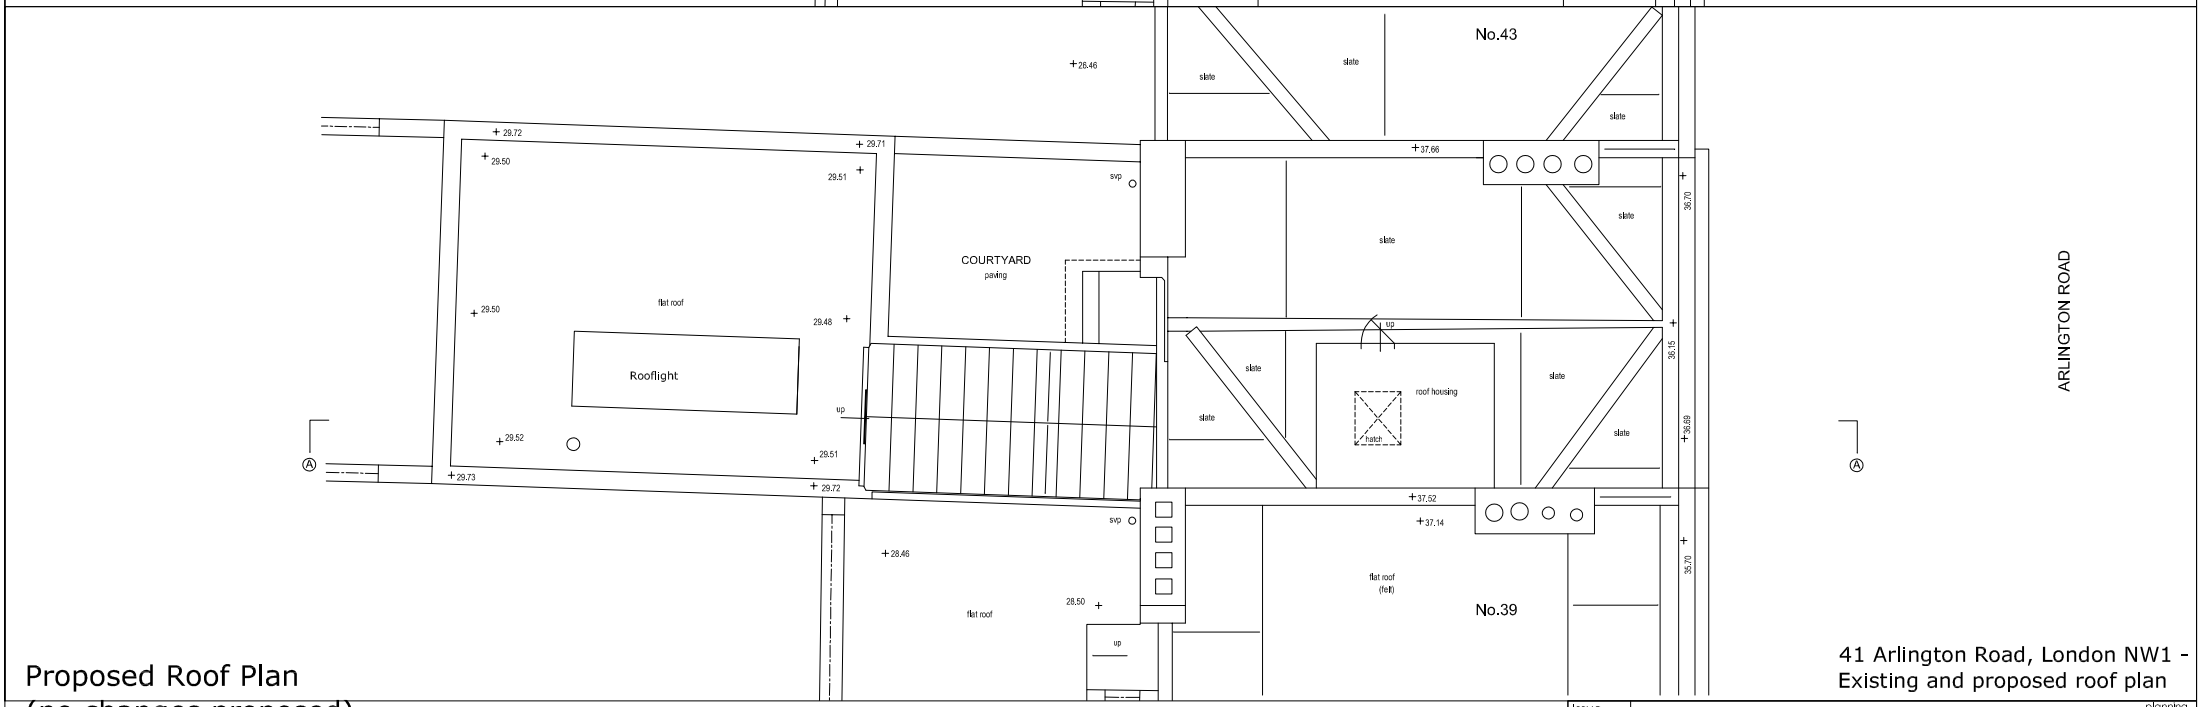ad design concepts — planning - architecture - interiors

| | |
|---|---|
| Project | 41 Arlington Road NW1 |
| Drawing Title: | Existing and proposed roof plan |
| Drawing Number: | 99-115 |
| Revision: | |
| Date: | November 2018 |
| Scale: | 1:50@A2; 1:100@A4 |

AD Design Concepts Ltd - 25 Grampian Gardens, London NW2 1JH - www.addesignconcepts.co.uk - tel: 07082090343 - fax: 02084851424 - e-mail: info@addesignconcepts.co.uk