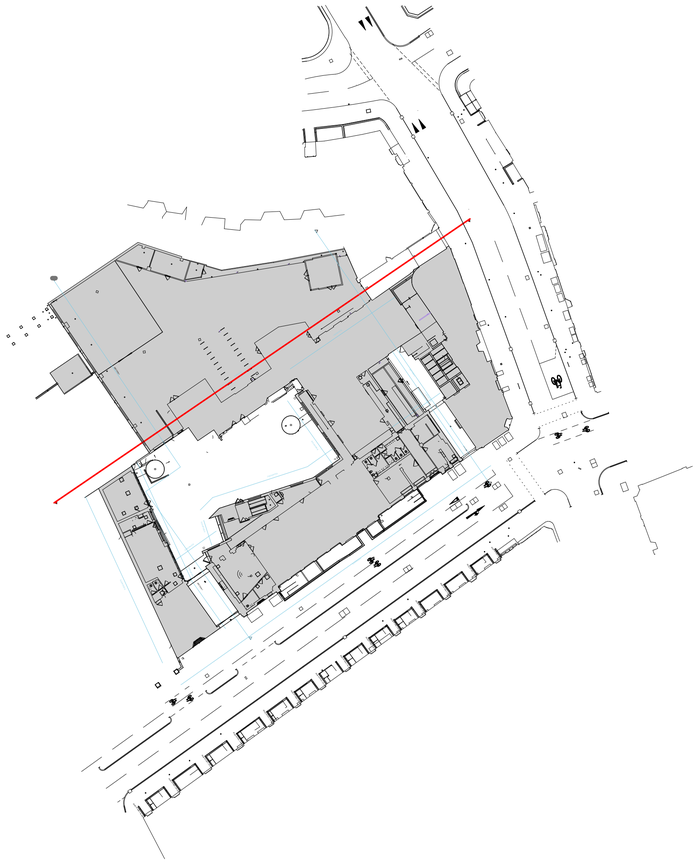

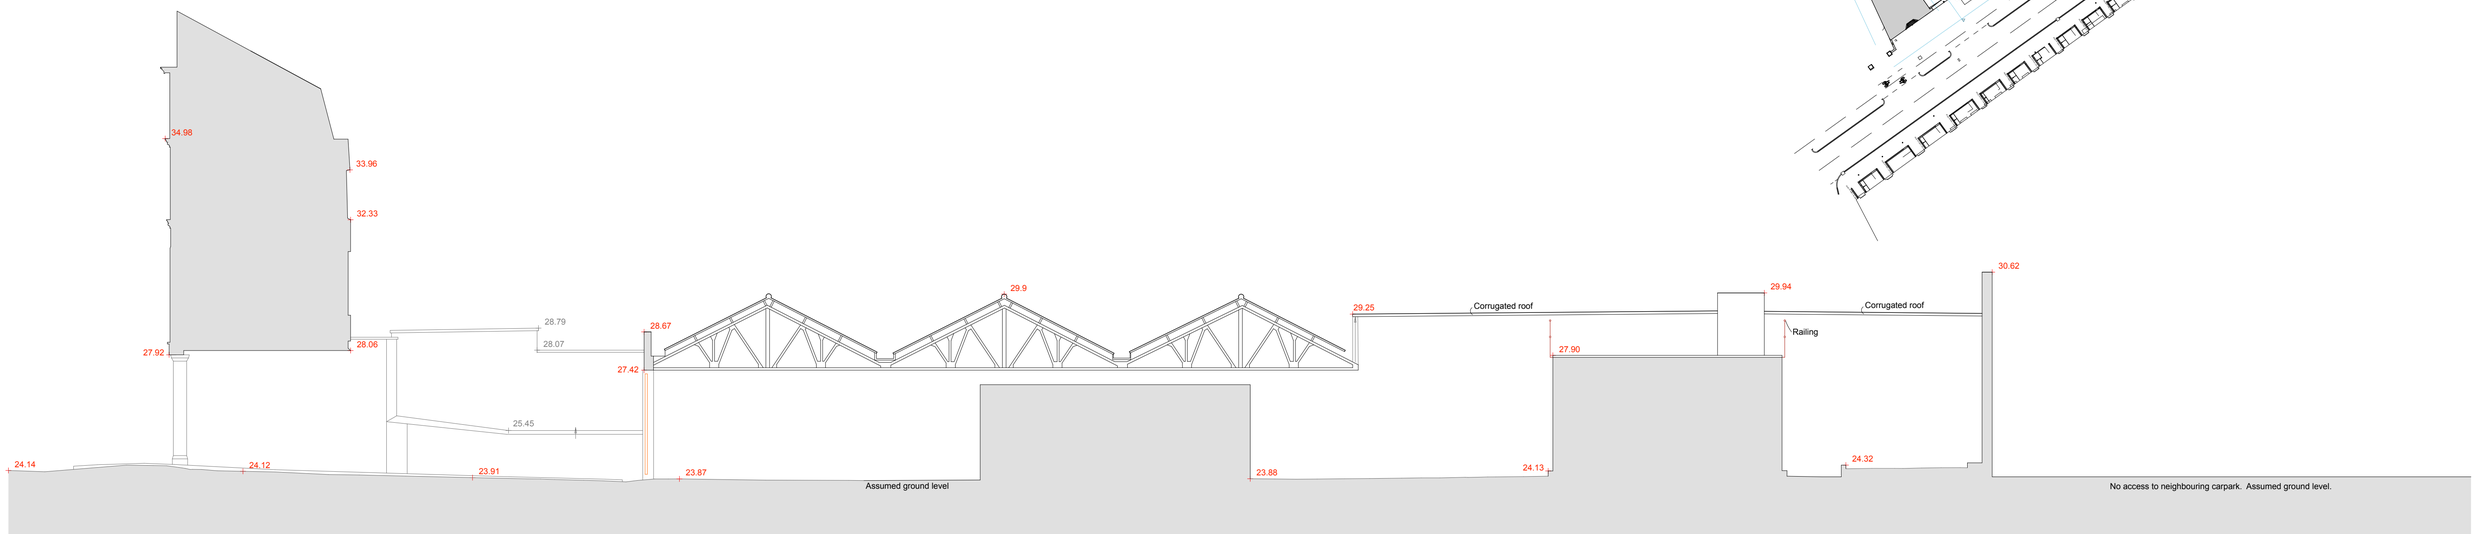

DATUM 20.00m AOD

SECTION 3

0 2 4 6 8 10

bmj architects

Boswell Mitchell & Johnston
72-82 Rosebery Avenue
London
EC1R 4RW

T: 020 7833 9974
E: london@bmjarchitects.co.uk
www.bmjarchitects.co.uk
Glasgow/London/Aberdeen

Job No. 2924

Drawing No. PL(00)10

Drawing Title London School Of Hygiene & Tropical Medicine As Existing Site Section 3

University College London & London School of Hygiene & Tropical Medicine
Bloomsbury Research Institute

© Boswell Mitchell & Johnston Ltd.

Scale @ A1 1:100

Date 15.08.2015