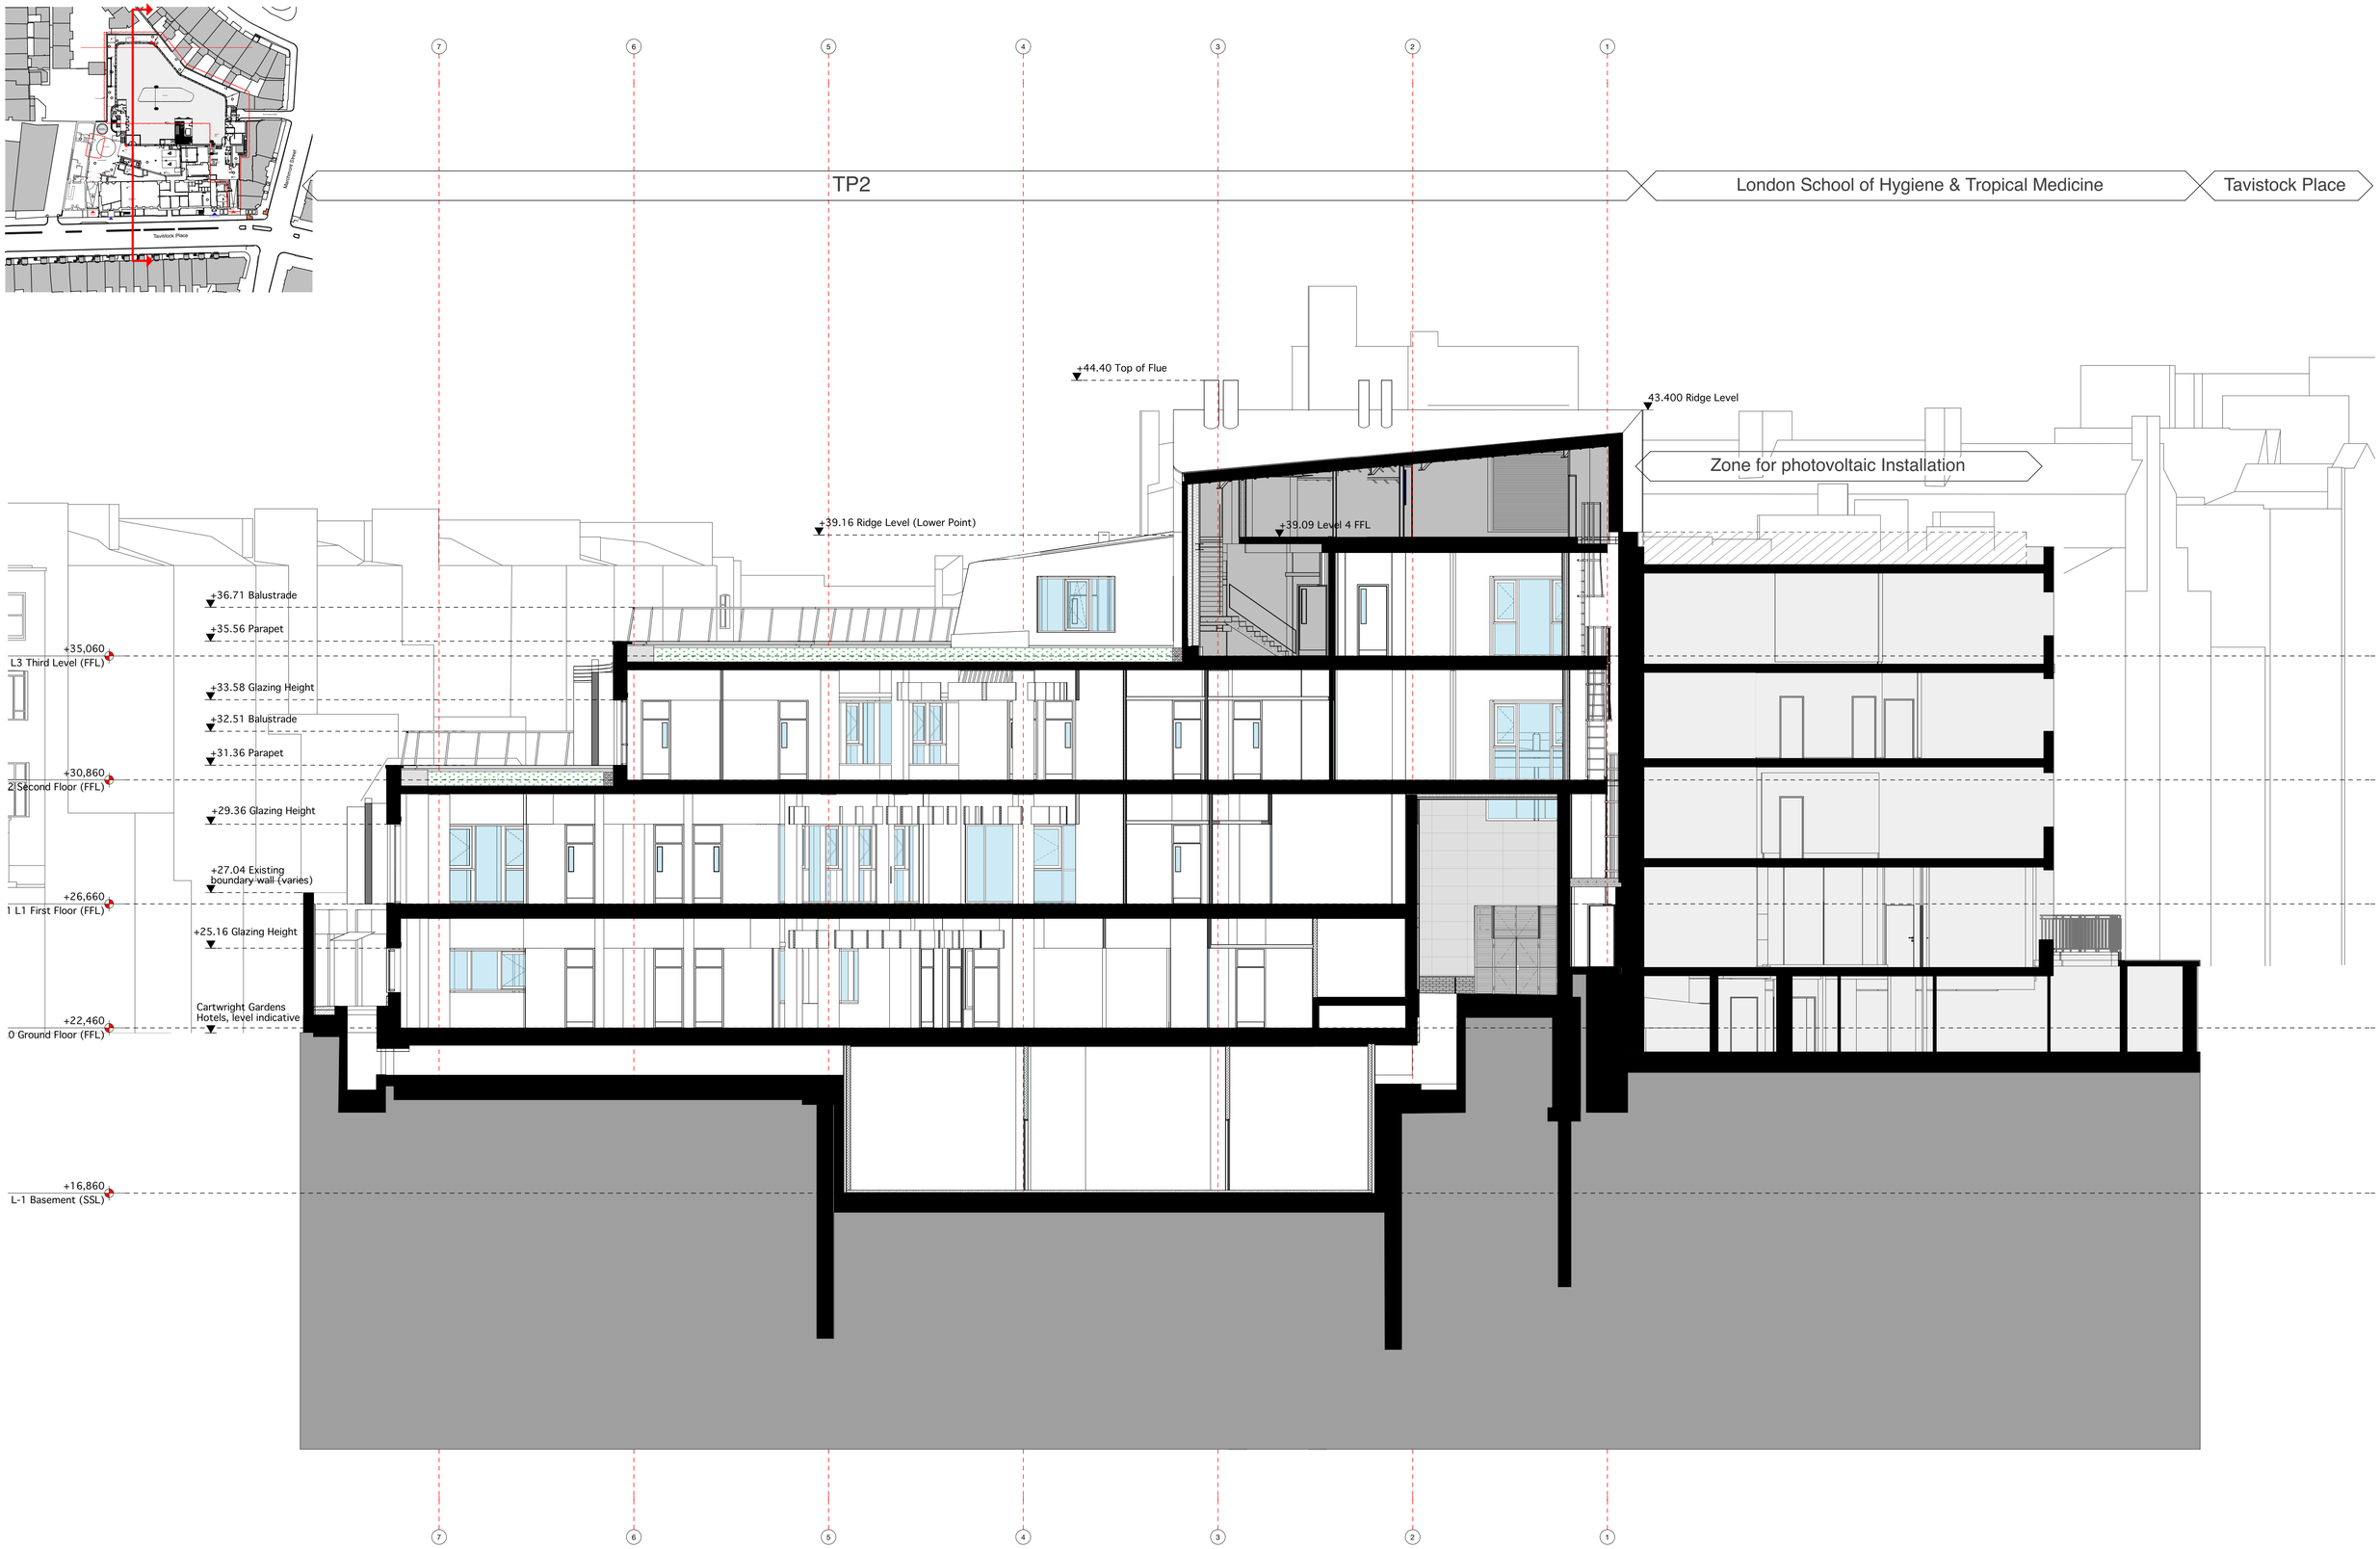

0m 2 4 6 8 10 20m

bmj architects

Boswell Mitchell & Johnston
23 - 24 Easton Street
London
WC1X 0DS

T: 020 7833 9974
E: london@bmjarchitects.co.uk
www.bmjarchitects.co.uk
London/Glasgow

Job No. TP2/AW11

Date Nov. 2018

Drawing No. PL(00)30 Rev F

Drawing Title Section BB As Proposed

Scale 1:100 @ A1

London School Of Hygiene & Tropical Medicine
TP2

Issued for Drawing issue for Section 96a Planning Submission

Date 03/12/2018

© Boswell Mitchell & Johnston Ltd.