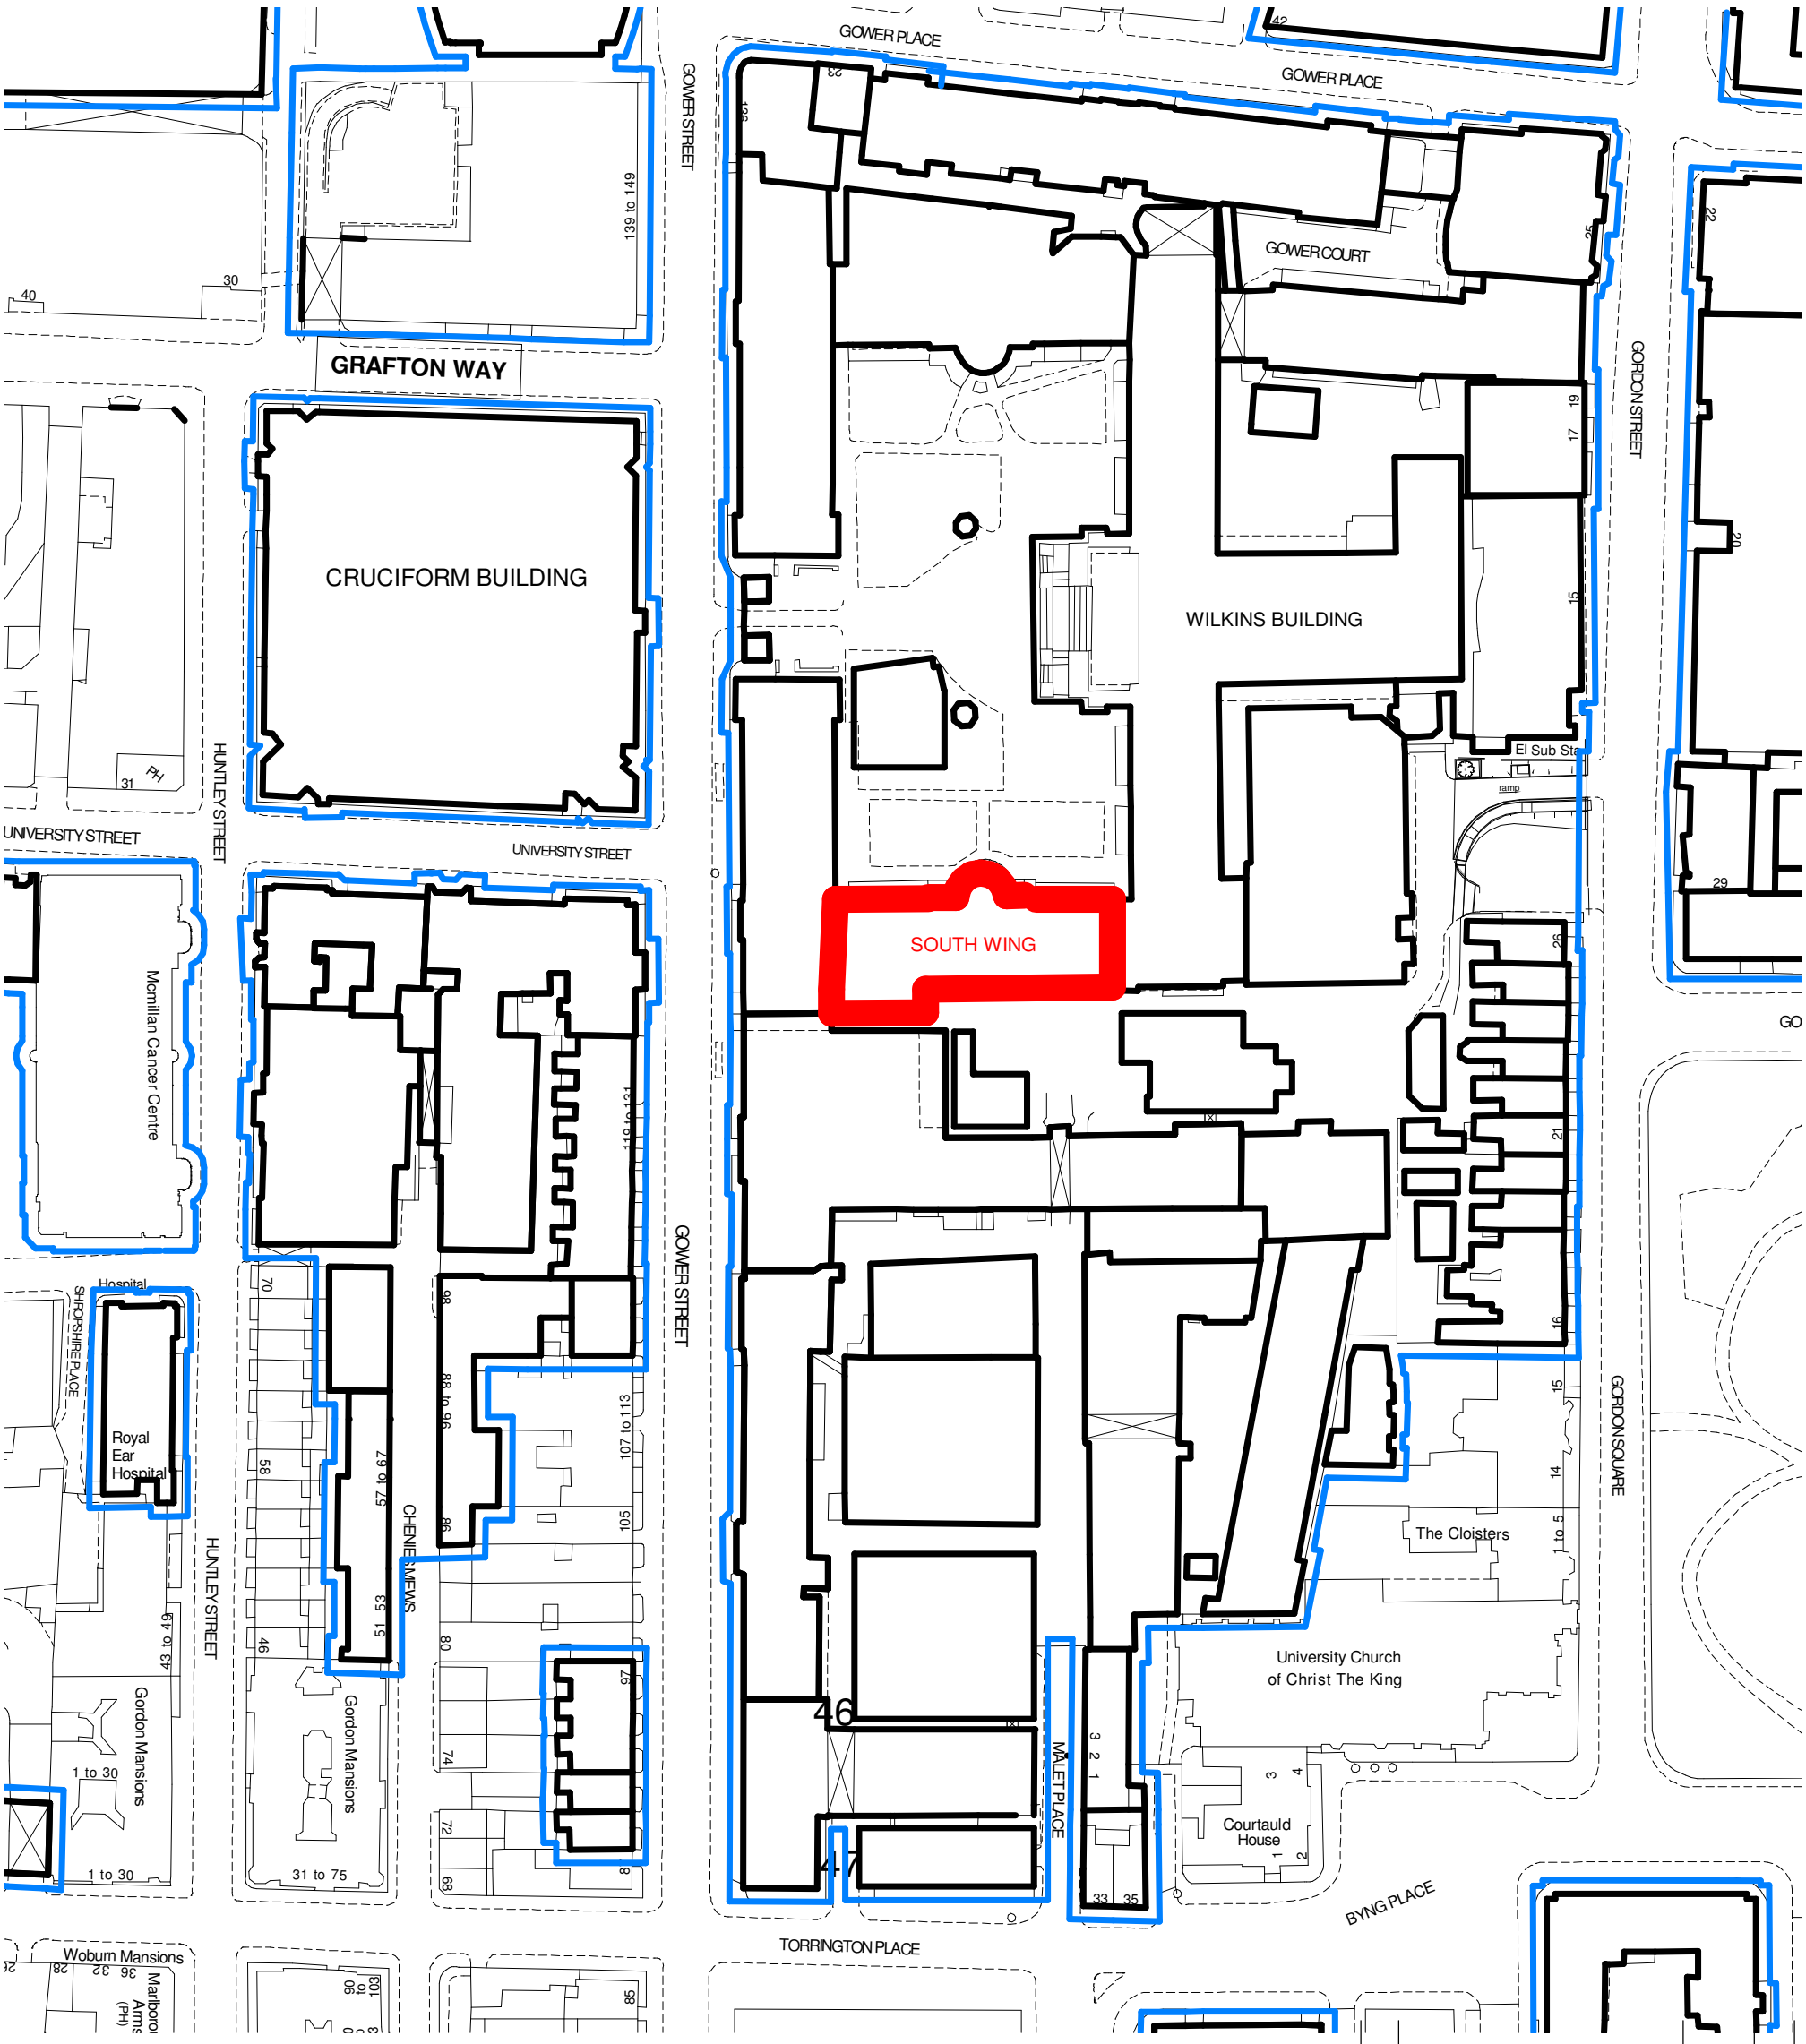

Location Plan - further context (A3)

1 : 1250

KEY:

Adjacent UCL Sites

Site Boundary

No.	Revision	Date	Chk	Auth
1	First Issue of Location Plans	18/12/2018	RJB	LJM

Saunders Boston Architects

Eastern Gate House, 119 Newmarket Road, Cambridge CB5 8HA
T:01223 367733
office@saundersboston.co.uk

The Generator, The Gallery, King's Wharf
The Quay, Exeter EX2 4AN
T:01392 348627
www.saundersboston.co.uk

Client: University College London

Job: Wilkins-South Wing Level 2 Refurb

Drawing Title: Location Plan (A3)

Scale: 1 : 1250@ A3

Revision: 1

SBA Project Code	Drawn	Date	project	originator	zone	level	type	role	number
1657	LJM	12/14/18	PS00999	-SBA-XX-00			-DR-A-002		
	Checked RJB	Suitability Code							