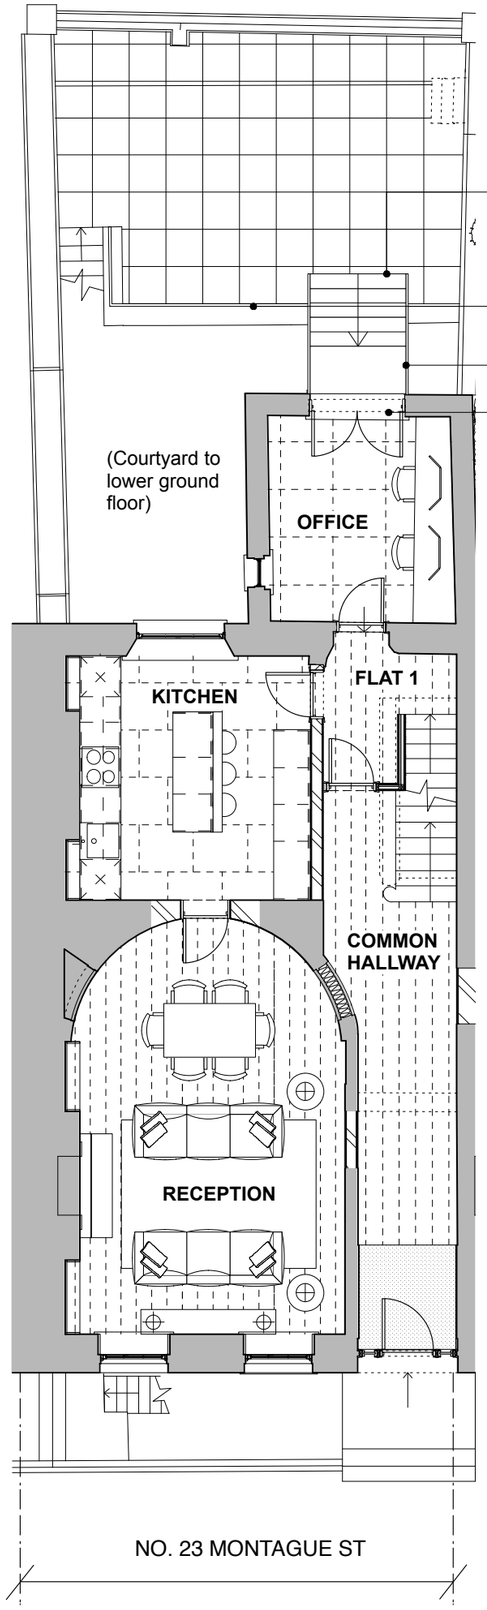

GROUND FLOOR PLAN

REAR ELEVATION

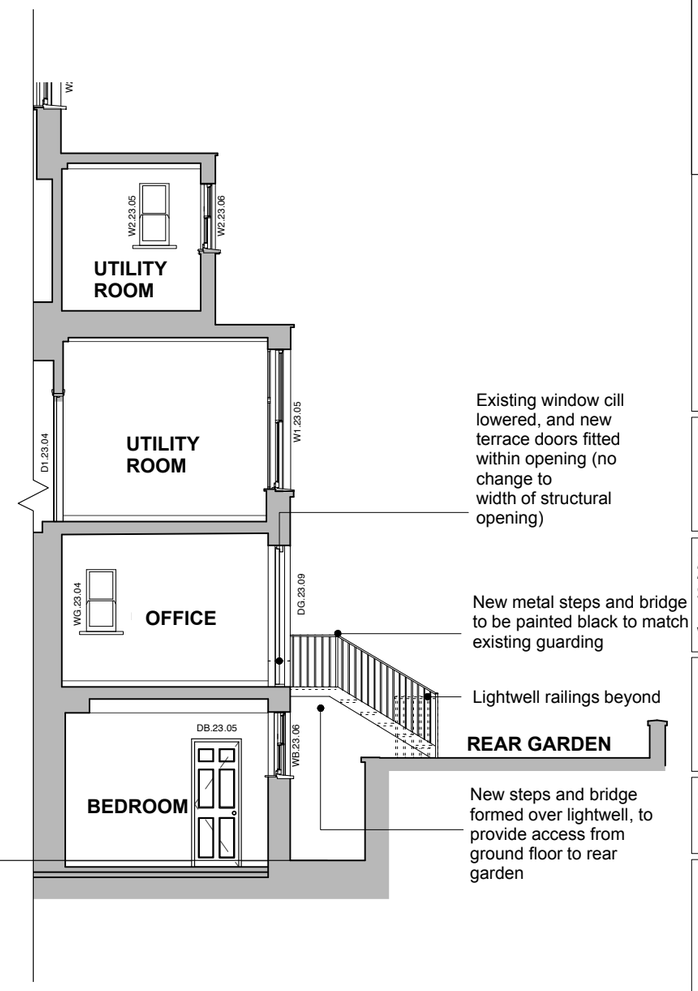

SECTION A

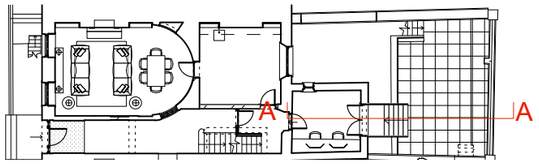

SCALE

0 (metres) 5

GENERAL NOTES:

DO NOT SCALE FROM THIS DRAWING.

ALL DIMENSIONS MUST BE CHECKED ON SITE AND ANY DISCREPANCIES VERIFIED WITH THE ARCHITECT.

THIS APPLICATION IS FOR THE NEW TERRACE DOORS INTO THE REAR GARDEN (NO. 23 MONTAGUE ST)

ALL OTHER WORKS WERE APPROVED UNDER THE FOLLOWING APPLICATIONS:

2016/7061/P
2017/0044/L

REV C
07.01.19 - Revision made to 23 Montague lightwell guarding

REV B
07.01.19 - Revision made to 23 Montague lightwell guarding

REV A
18.12.18 - Internal jib door into Reception Room rehung, to open inwards

CLIENT

THE BEDFORD ESTATES

JOB TITLE

23 MONTAGUE STREET LONDON WC1B 5BH

DRAWING TITLE

PROPOSED DRAWINGS

SCALE **1:100@A3**

DATE **10.18**

FT ARCHITECTS LTD

Hamilton House
Mabledon Place
Bloomsbury
WC1H 9BB

020 7953 0388

www.ftarchitects.co.uk

DRAWING No. **333_500_09**

REVISION **C**