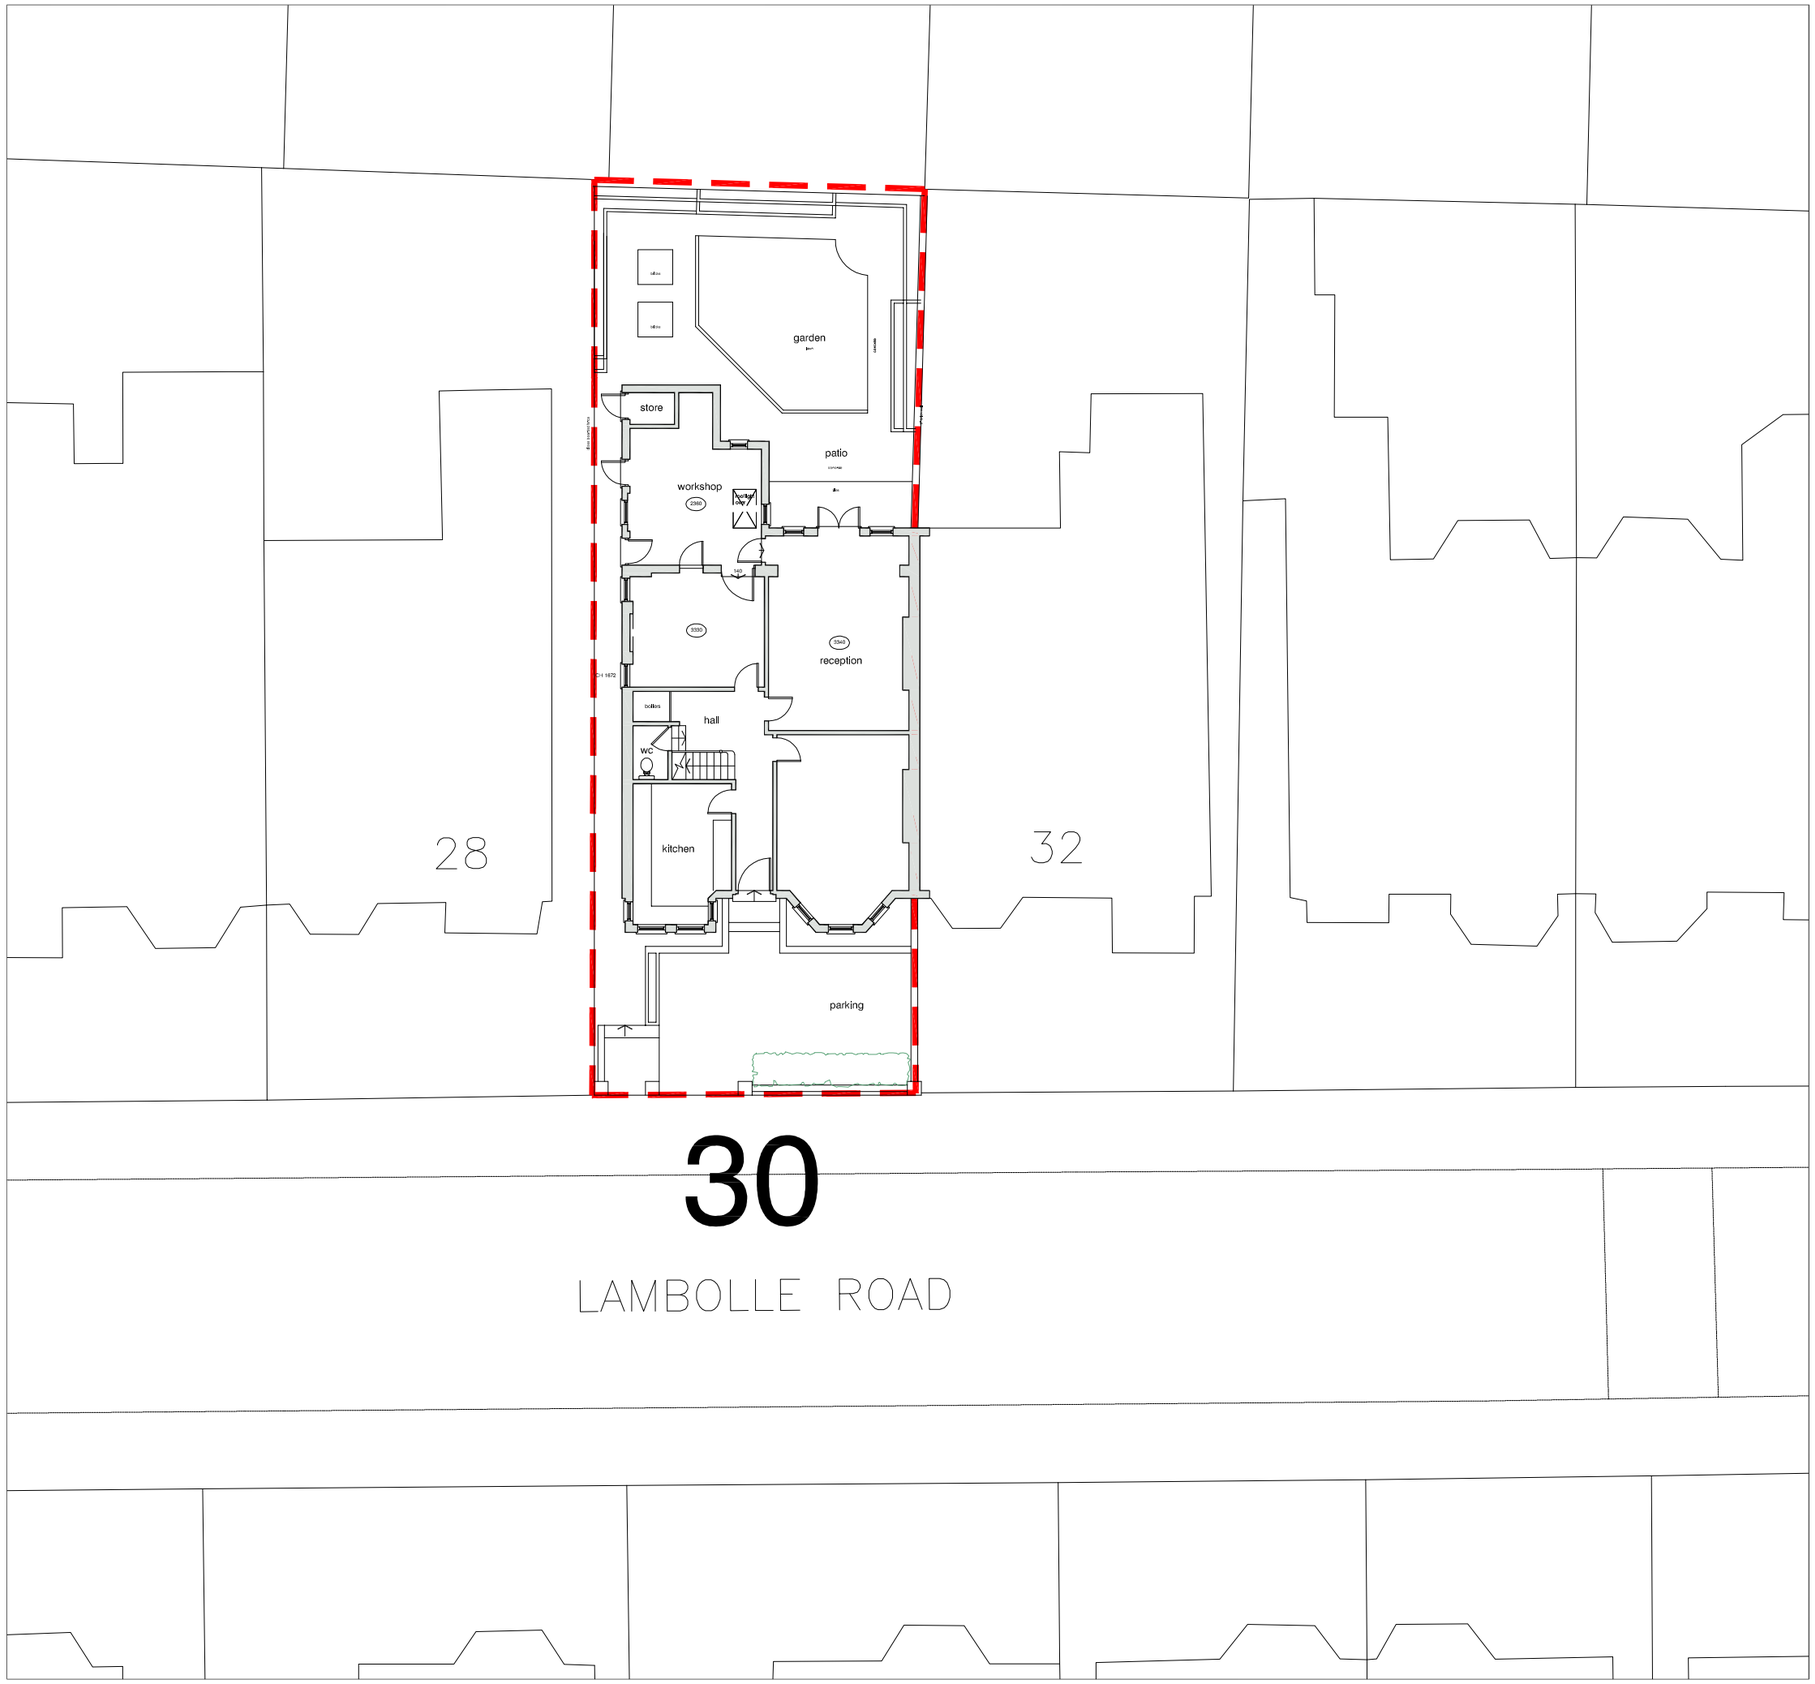

0 1 2 3 4 5 6 metres

scales 1: 100 @ A1
1: 200 @ A3

N

block plan as existing

DVM
ARCHITECTS
4a Murray Street . London . NW1 9RE
Telephone 0207 485 2121 . Facsimile 0207 267 2527
e-mail: studio@dvmarch.com

Client
Winifred Buck

Project
30 Lambolle Road
London NW3 4HR

Title
Block Plan
AS EXISTING

Scale	Date	Job No.
1:100	11.01.19	1986

Drawing No.	Rev.
1986–02	A

All dimensions are to checked on site.
© This drawing is copyright and remains the property of David & Victoria Mercer at all times and may not be reproduced in part or whole without written consent.