


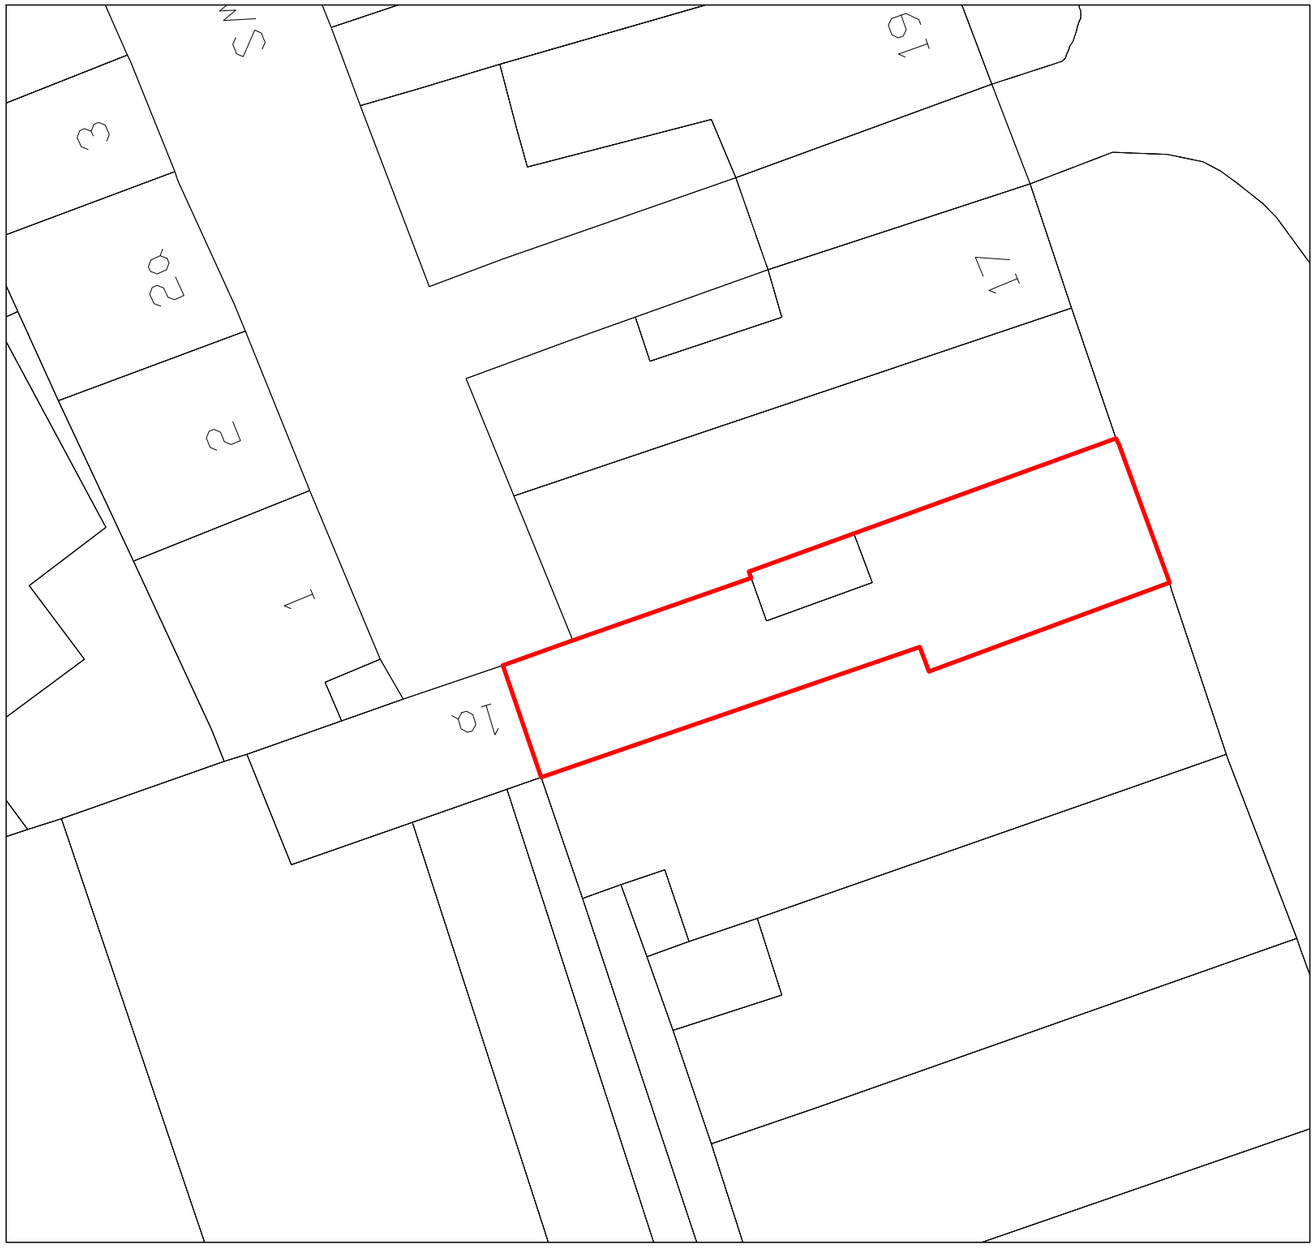


N

## SITE LOCATION PLAN

Scale: 1:1250

N
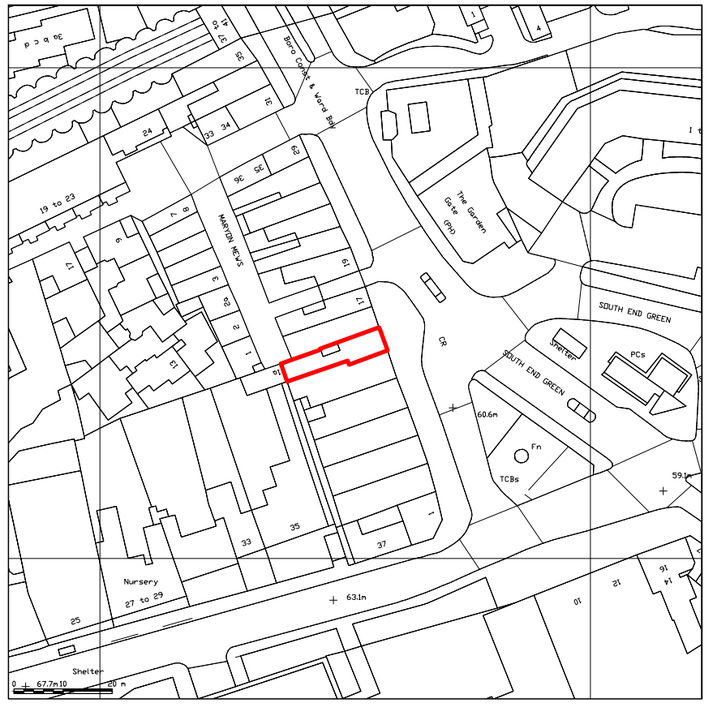
## BLOCK PLAN

Scale: 1:200

| Revision notes: | | |
|---|---|---|
| Rev: | Date: | Notes: |
| | | |

**Drawn by:**
GC
OS Licence No: 100019980 (OS Mastermap)

**Client:**
Mr. Stephen Isaacs

**Project:**
Karma Bakery 13 South End Road London NW3 2PT
Planning Application (Section 73a) PP-07546551

**Drawing Title:**
Site Location and Block Plans

**Date:**
14 January 2019

**Scale @ A3:**
1:200 / 1:1250 (as indicated)

**Revision:**

BONNYSTREET PLANNING LIMITED
WWW.TOWNPLANNING.LONDON