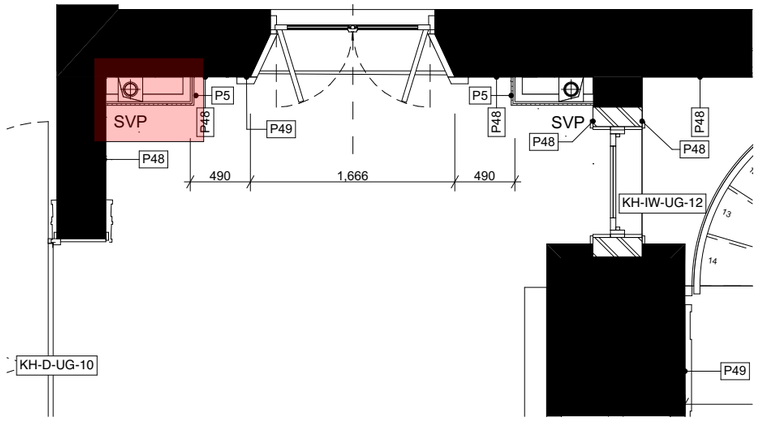

EXTRACT OF KH_LEVEL UG 1:50

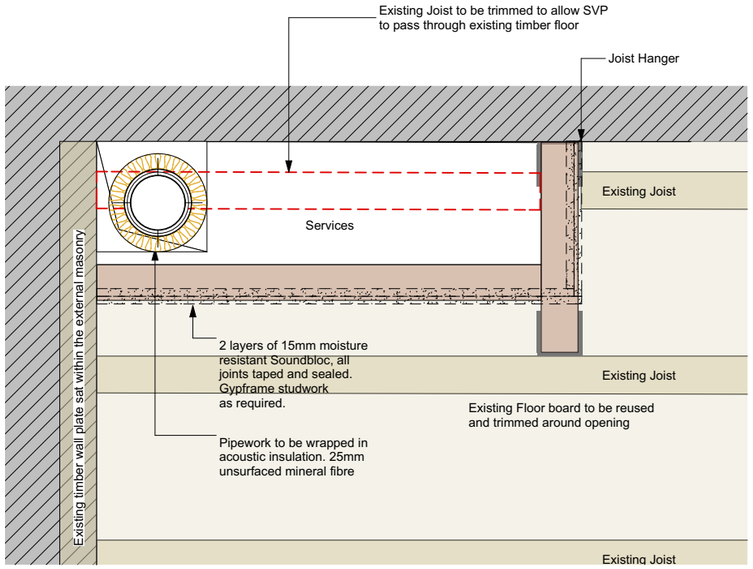

EXTRACT OF LEVEL 02 PLAN 1:10

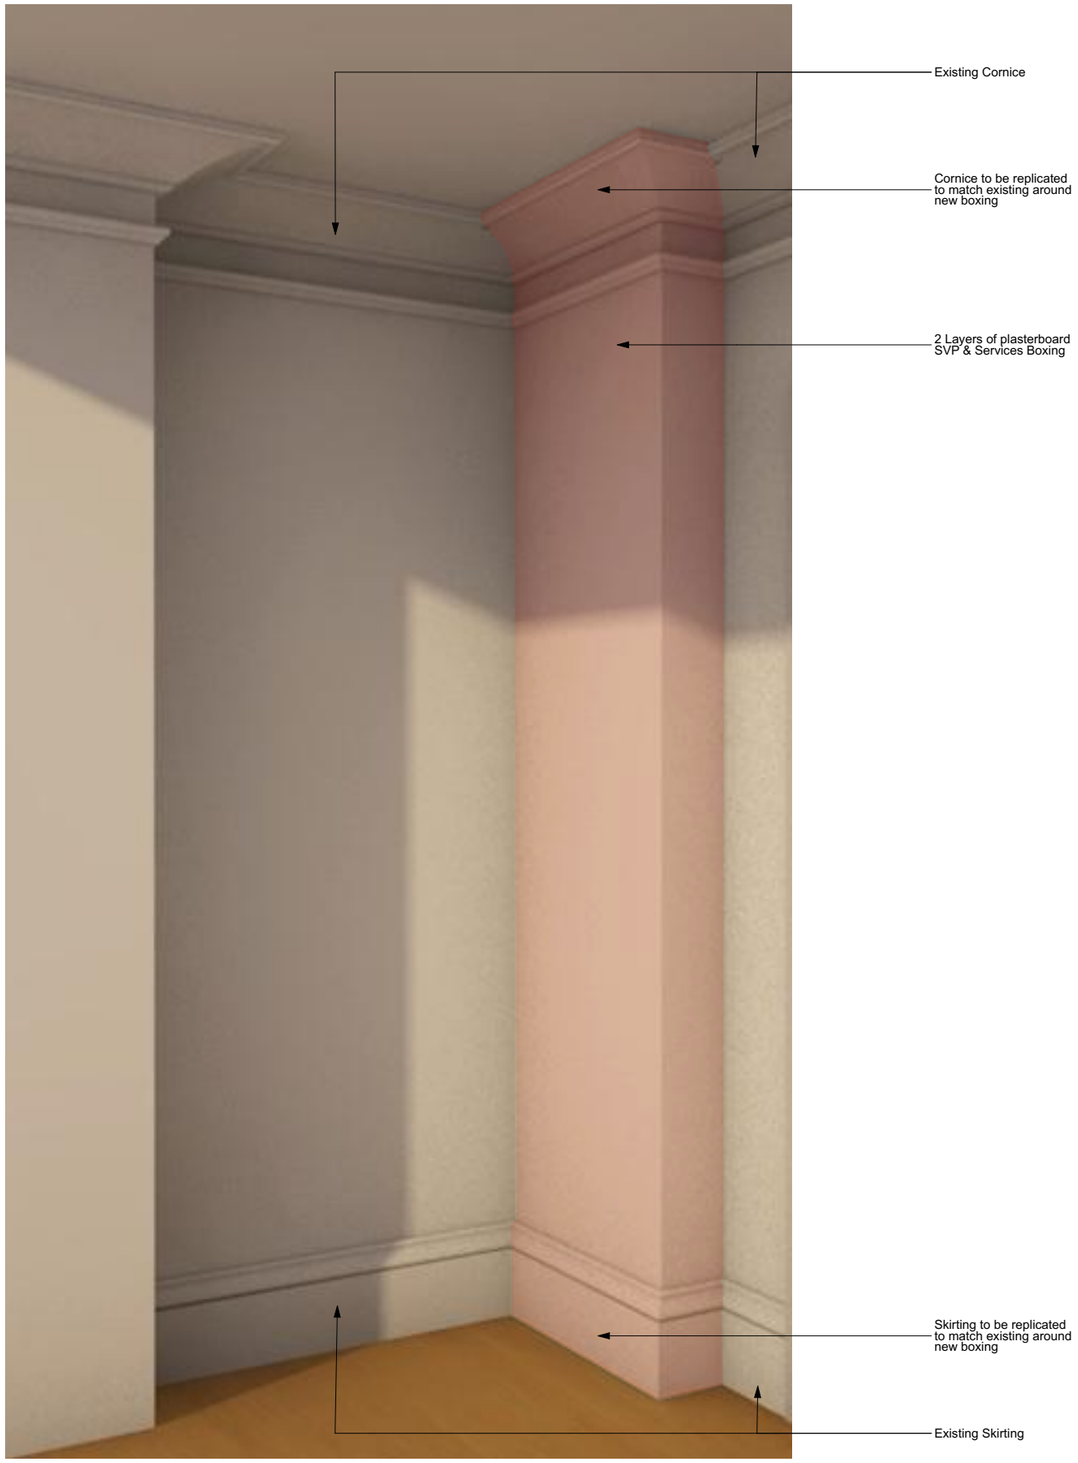

0 10 50 100mm

DIMENSION AT ORIGINAL SHEET SIZE
Contractors must check all dimensions on site. Only figured dimensions are to be worked from. Discrepancies must be reported to the Architect before proceeding © This drawing is Copyright

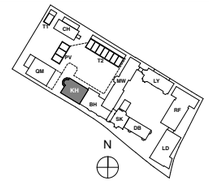

KEY PLAN

NOTE:
ALL INFORMATION SHOWN ON THIS DRAWINGS IS SUBJECT TO DESIGN DEVELOPMENT

FOR PLANNING

	REVISION	DR'N	CH'KD	DATE
A	First Issue	GC	KC	27/06/2017
B	Revision following planning meeting.	KrC	KC	20/12/2018

A&Q PARTNERSHIP

CLIENT
MOUNT ANVIL LTD

PROJECT
KIDDERPORE AVENUE

DRAWING
Kidderpore Hall
SVP Penetrations

SCALE 1:50, 1:10 @ A3
DATE December 2018
DRAWING No. 15 230 9000-DRG-00KH- DE009
DRAWN BY GC
REV B

A&Q PARTNERSHIP (LONDON) LTD
THE LUX BUILDING, 2-4 HOXTON SQUARE, LONDON N1 6NU
Tel: 020 7613 2244 Fax: 020 7613 2642 Email:london@aqp.co.uk
ARCHITECTURE DESIGN MASTERPLANNING INTERIORS