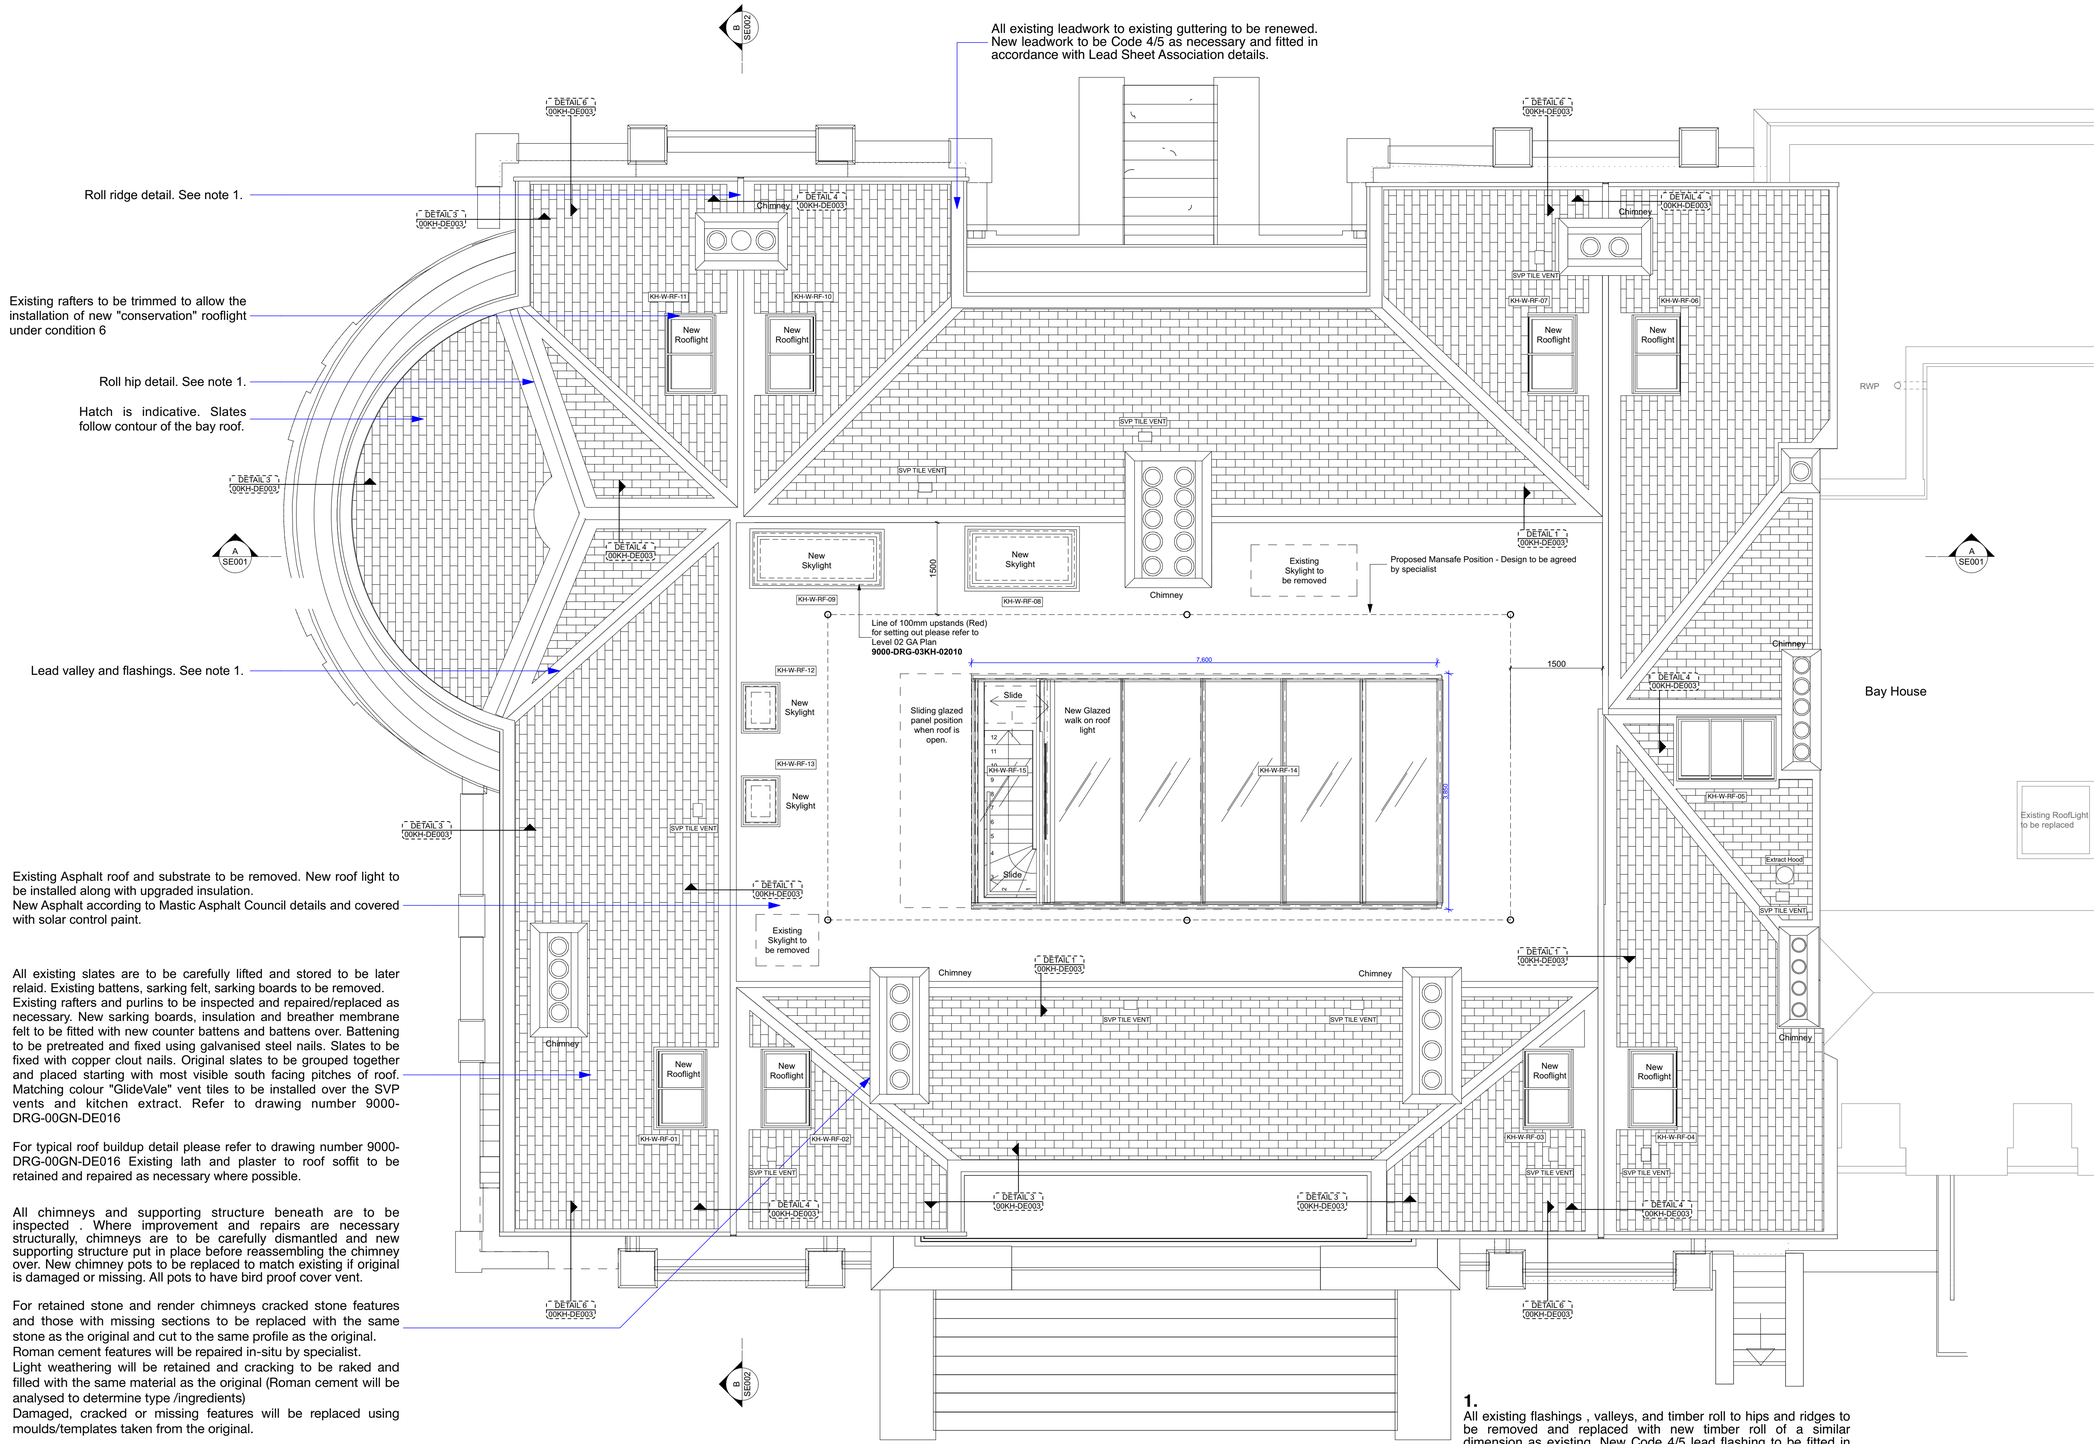

0 10 50 100mm

DIMENSION AT ORIGINAL SHEET SIZE
Contractors must check all dimensions on site. Only figured dimensions are to be worked from. Discrepancies must be reported to the Architect before proceeding.© This drawing is Copyright

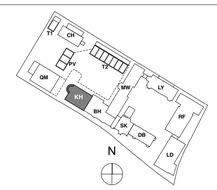

KEY PLAN

NOTE:

FOR CONSTRUCTION

	REVISION	DR'N	CH'KD	DATE
-	Issue	GC	KC	19/02/2016
P2		FC	KC	29/04/2016
P3	Plan revisions following workshop	Kr/C/GC	TW	07/06/2016
T1	Issue for Tender	Kr/C	TW	02/08/2016
T2	Proposed Mansafe Position added	MP	TW	08/09/2016
C1	Issued for Construction	Kr/C/GC/NV	TW	17/01/2017
C2	SkyLights Updated Setting Out Info Added	Kr/C	AP	25/01/2018
C3	Update Following Change to Single Dwelling	Kr/C	KC	20/12/2018

A&Q PARTNERSHIP

CLIENT
MOUNT ANVIL LTD

PROJECT
KIDDERPORE AVENUE

DRAWING
Kidderpore Hall
Level RF Proposed GA Plan

SCALE 1:50 @ A1 DATE 20/12/2018

DRAWING No.
15 230
9000-DRG-03KH-RF010

DRAWN BY
GC
REV
C3

A&Q PARTNERSHIP (LONDON) LTD
THE LUX BUILDING, 2-4 HOXTON SQUARE, LONDON N1 6NU
Tel: 020 7613 2244 Fax: 020 7613 2642 Email:london@aqp.co.uk
ARCHITECTURE DESIGN MASTERPLANNING INTERIORS