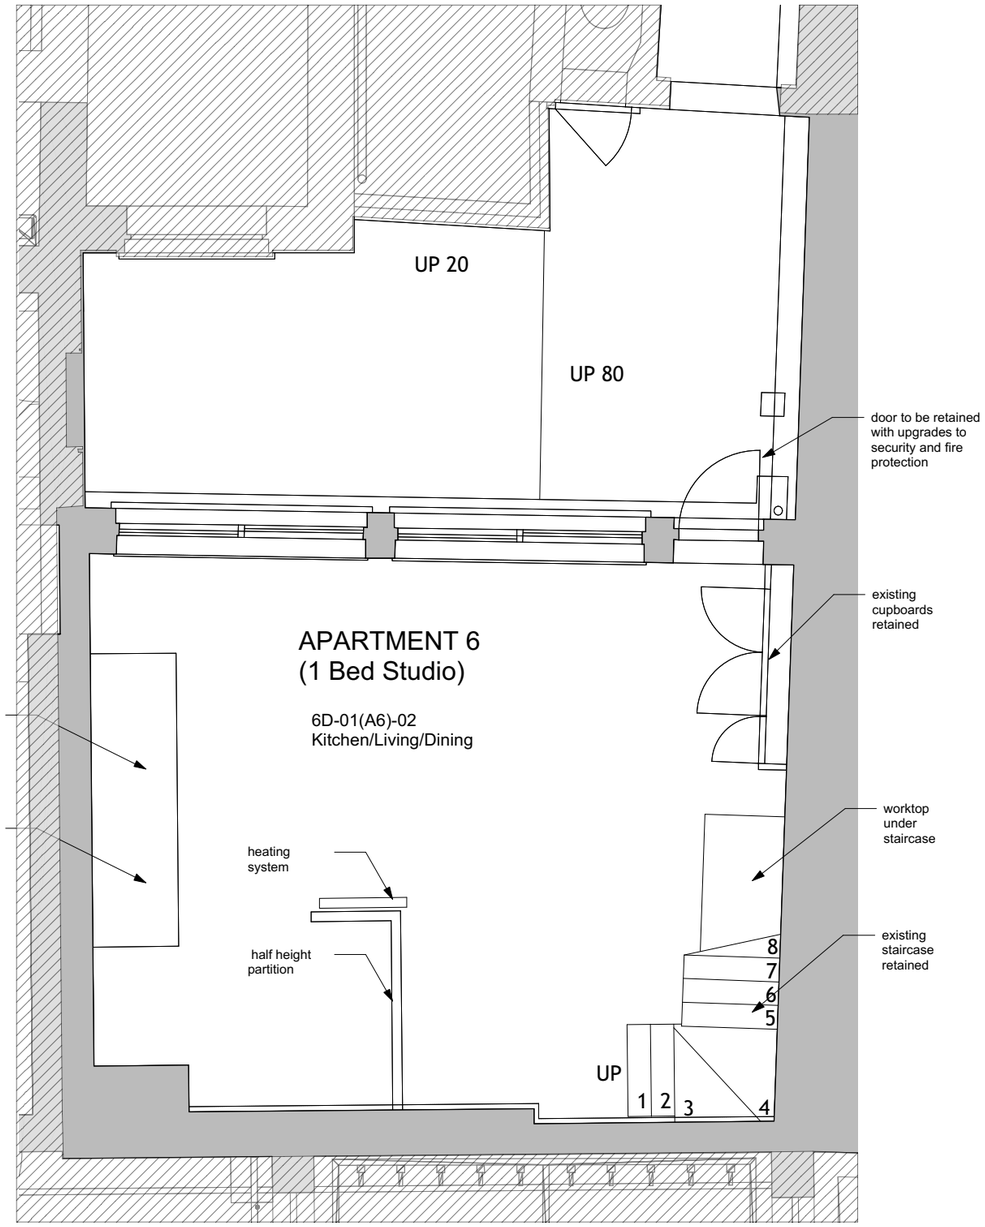

01 6D(X)110 — 6 Denmark Street: Consented Ground Floor Plan — 1:50

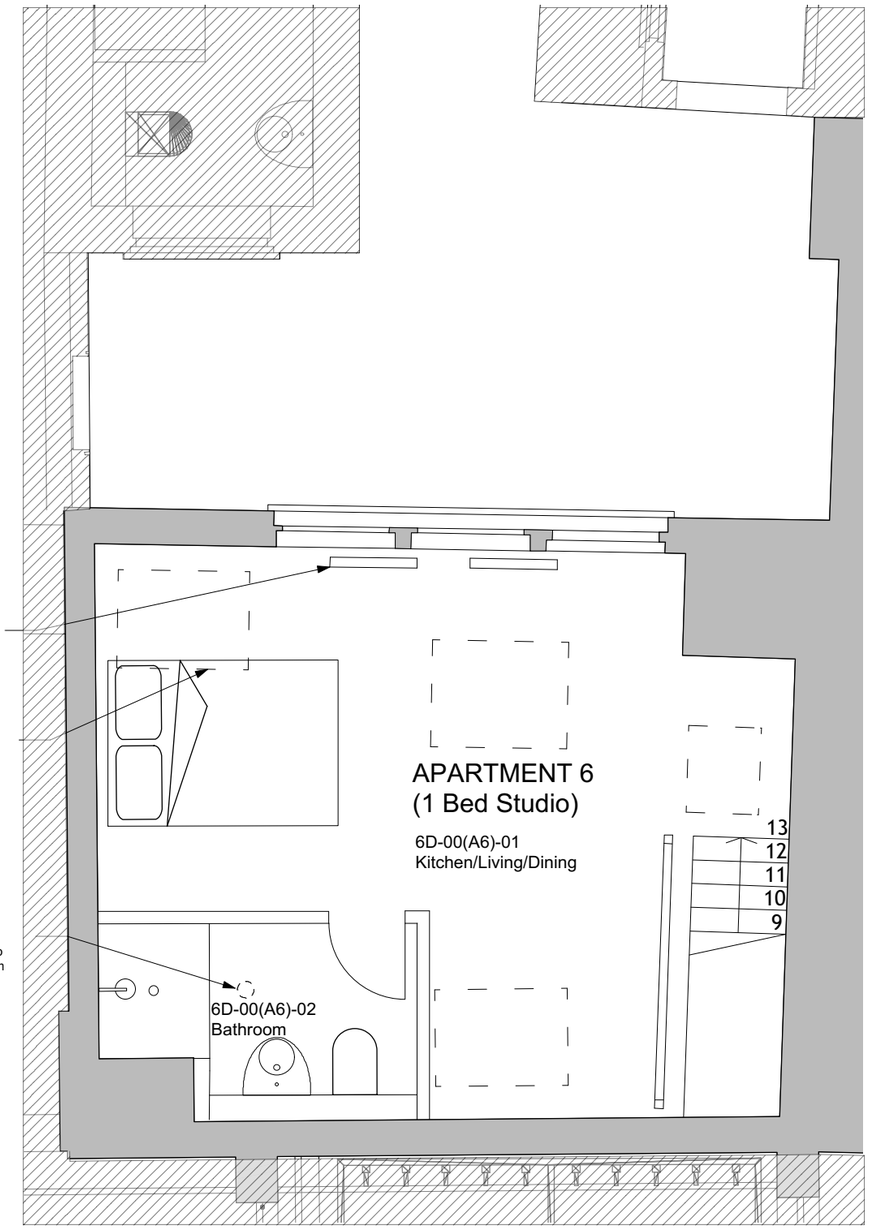

02 6D(X)110 — 6 Denmark Street: Consented First Floor Plan — 1:50

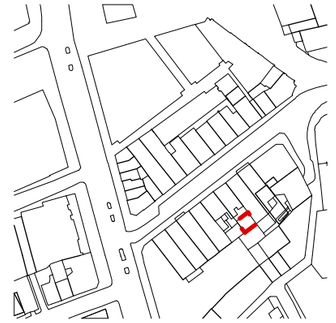

N

Scale 1:50

0 1 2 3

Revisions

01 Issued for Listed Building Consent 08/18

Client
Consolidated Ltd

Project
St. Giles

Drawing Title
No 6 Denmark Street Mews
Consented Ground and First Floor Plans

Drawing Number
1401_6D(X)110

Scale	1:50@A3	Status	For Approval
Drawn by	LC	Date	09/18

Do not scale. All dimensions to be confirmed on site Information contained in this drawing is the sole copyright of Ian Chalk Architects and is not to be reproduced without permission

ica
70 Cowcross Street
London
EC1M 6EJ
02037807355
07785 973723
ianchalkarchitects.com