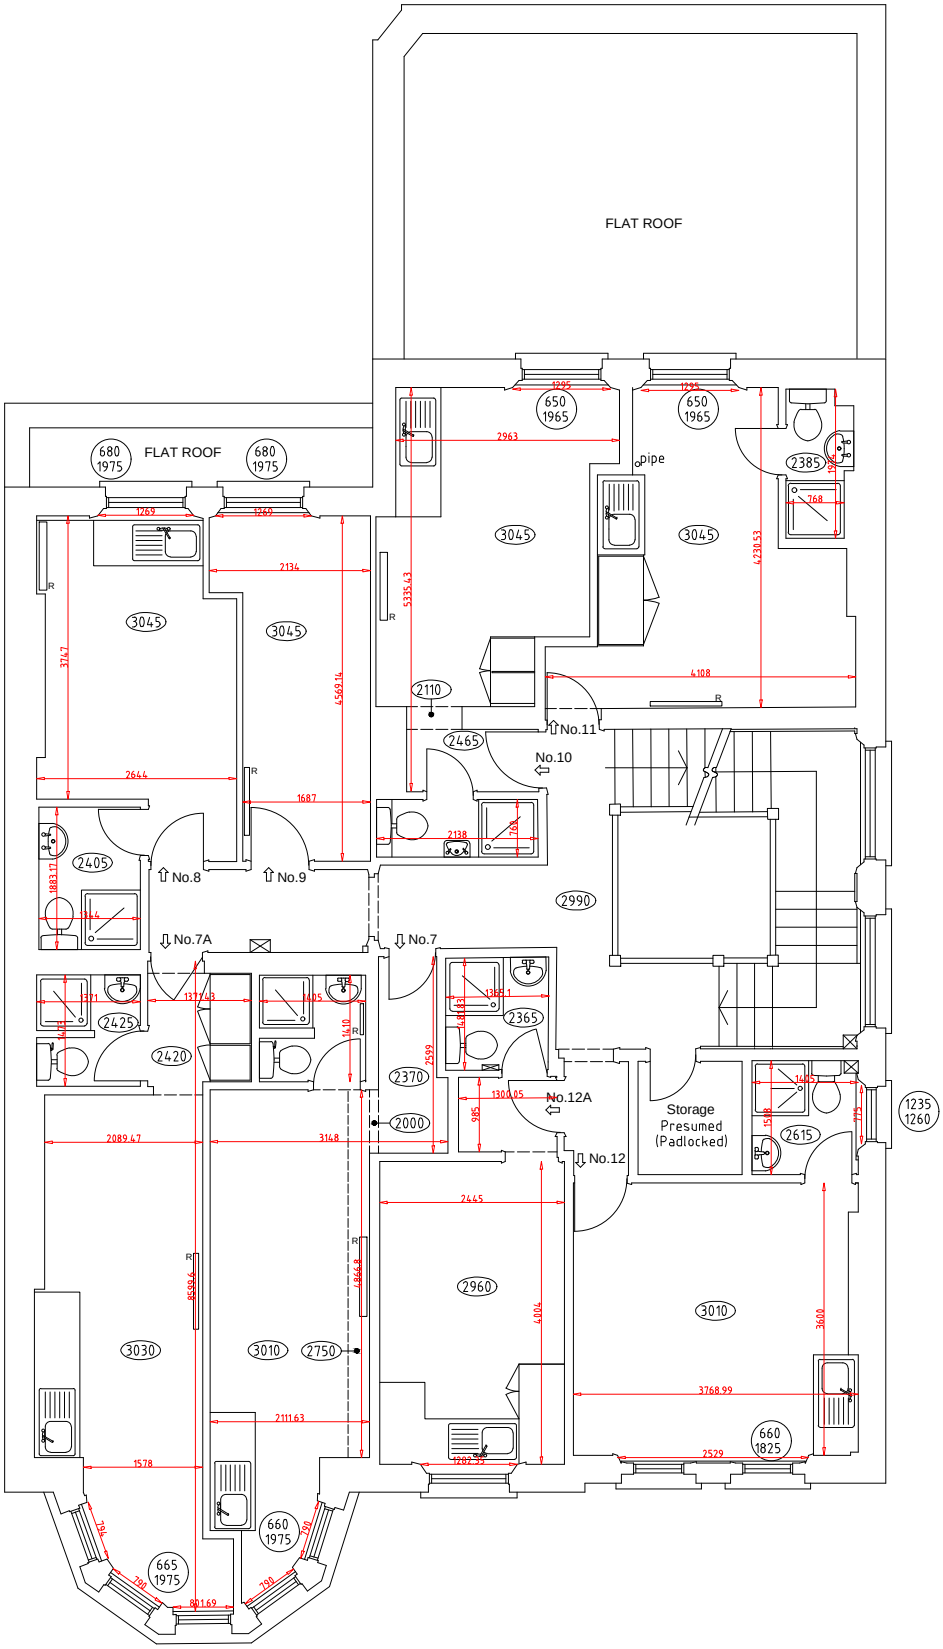

FIRST FLOOR PLAN

Indicative

Drawing Title: **FIRST FLOOR**	
Project: **24 WEDDERBURN ROAD LONDON NW3 5QG**	
Scale: **1:100** Plotted on A4	Drawing No: **CAD/WB/AK/27**

cad surveys
01233 635089
www.cadsurveys.co.uk