Notes: All internal furniture layouts are indicitive only.

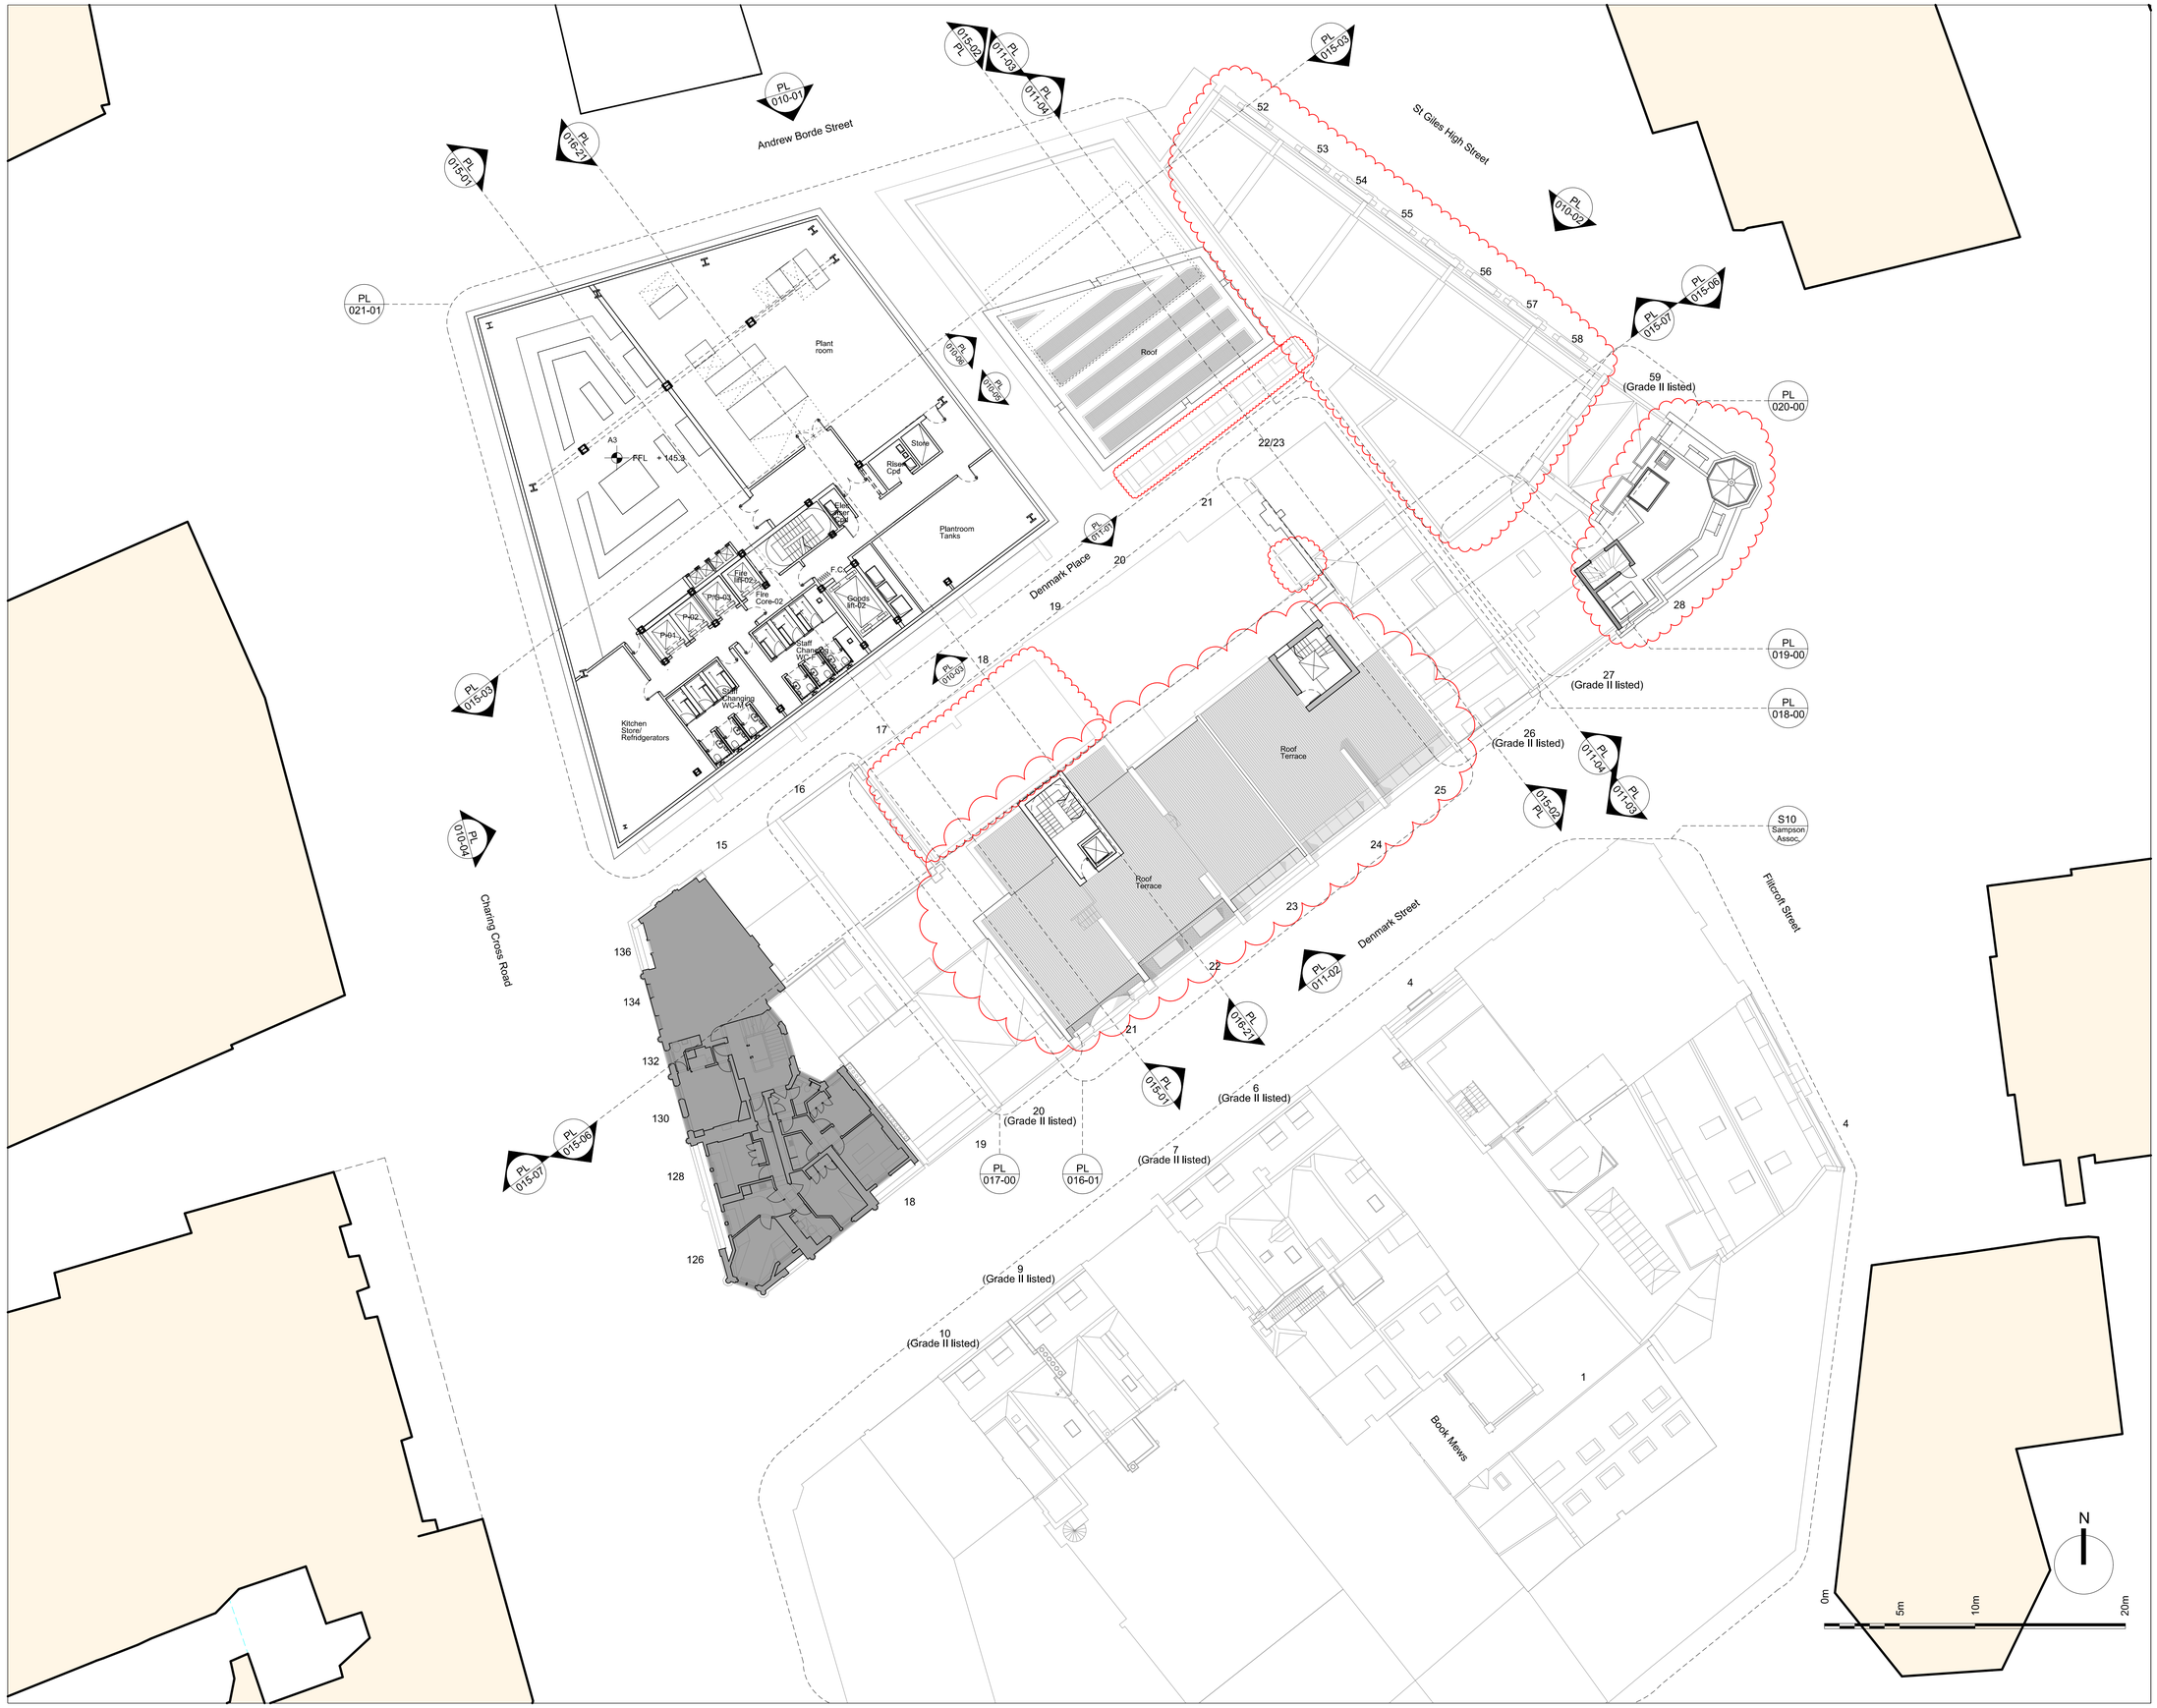

P2	26.07.13	CHANGES AS CLOUDED. RE-ISSUED FOR PLANNING
-	14.12.12	ISSUED FOR PLANNING

FOR PLANNING

Revision:

ORMS

Architecture
Design

1 Pine Street London EC1R 0JH
T 0207 833 8533 **F** 0207 837 7575
E orms@orms.co.uk

Project ST GILES CIRCUS

Drawing title Proposed Fifth Floor Plan

Scale 1:200 @ A1 Drwg. No.

Date August '12 **1793 PL005-05** Rev. P2

Status ■ For information ☐ For tender ☐ For construction

Do not scale. All dimensions to be confirmed on site.
Information contained in this drawing is the sole copyright of ORMS Designers & Architects Ltd. and is not to be reproduced without permission.