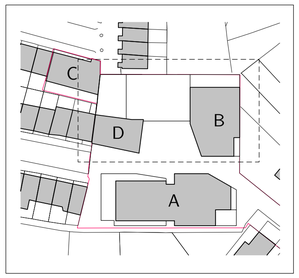

Key.

Scale 1:100

0 1m 2m 4m 6m 10m

Planning

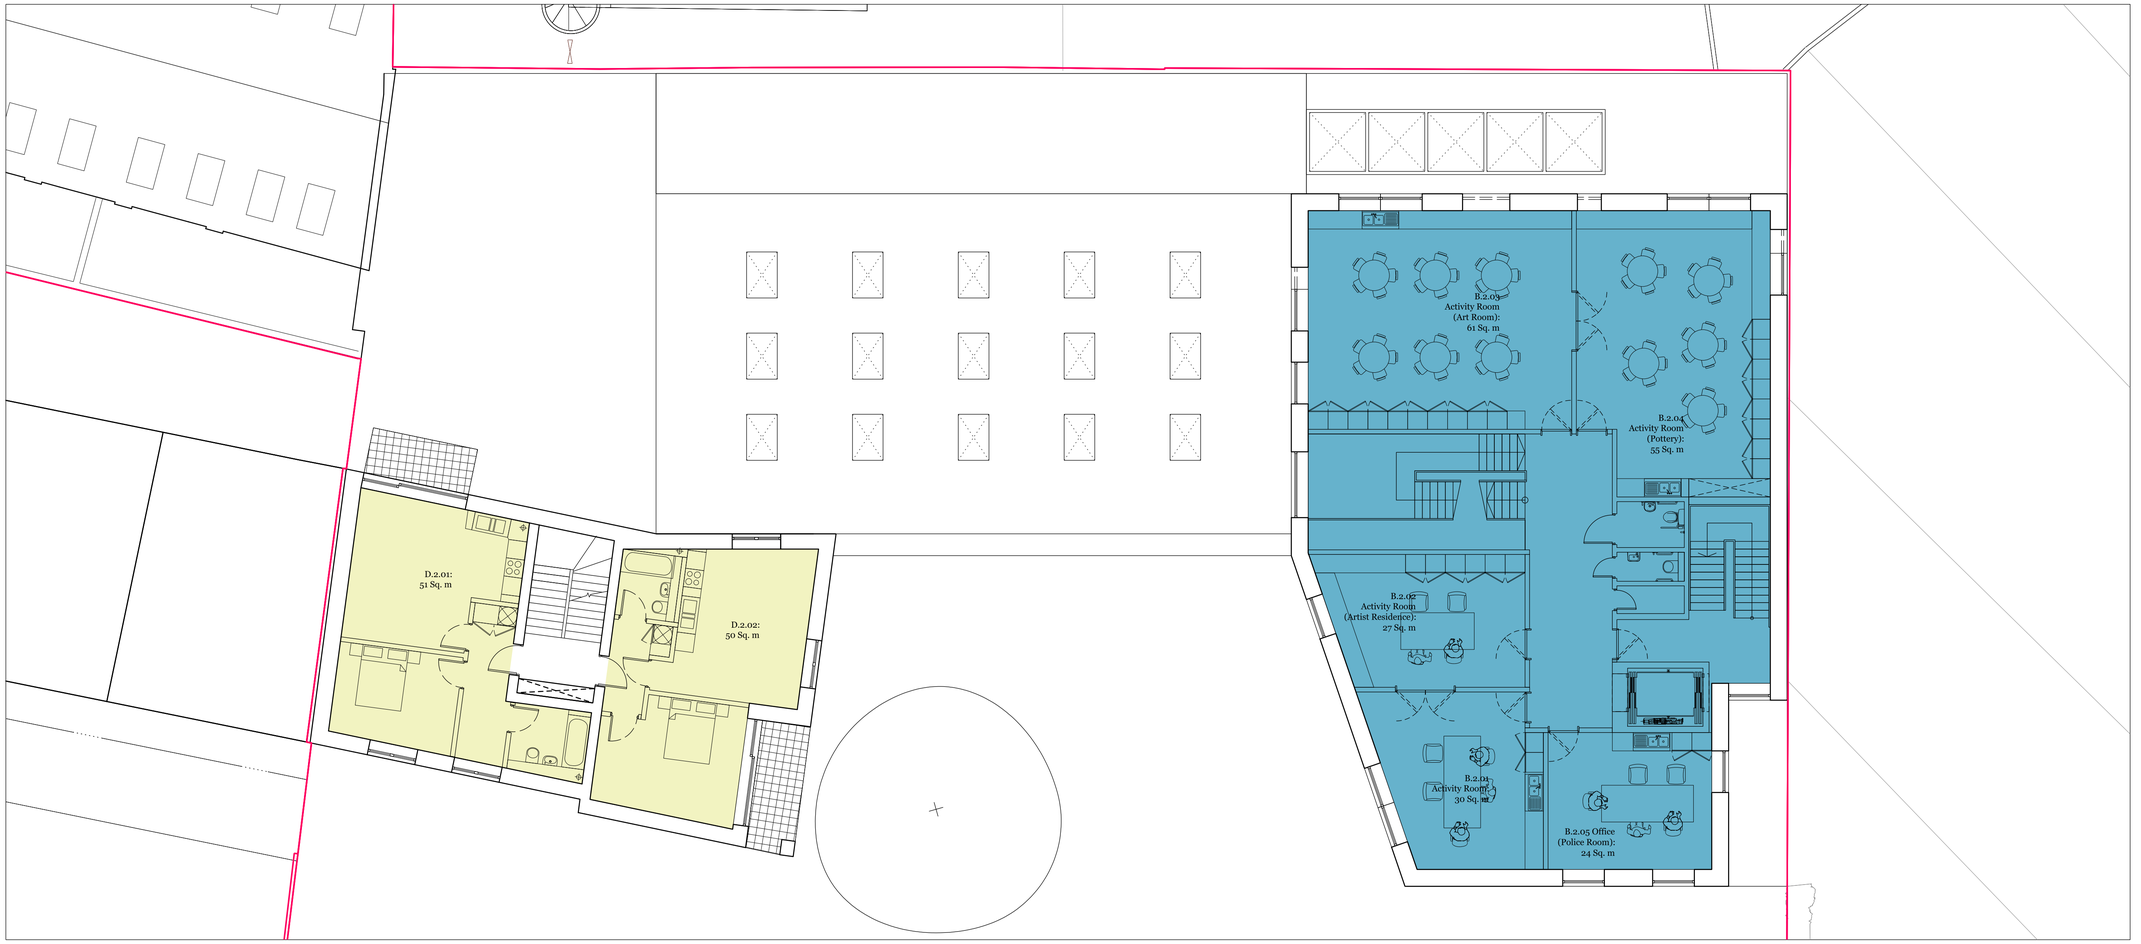

01 Second Floor Plan Building B and D

As Proposed

Amended Layouts	11.01.19	AB	W
Revised Planning	02.11.18	AB	V
Revision description	Date	Init	Rev

rcka

29-31 Cowper Street
London
EC2A 4AT

T +44 (0) 20 7831 7002
F +44 (0) 20 7060 1940
W www.rcka.co.uk

Title
Second Floor Plan
Building B and D
As Proposed

Project	Client
Camden HNCC/FYA	Camden Council

Date	Drawn by	Checked	Scale
26.01.2016	AB	DK	1:100@A1

Job No	Dwg No	Revision
1415	PL-GA-B-602	W

©2018 RCKa. This drawing is not to be scaled - use written dimensions only.
Any discrepancies to be reported to the architect. All dimensions to be checked on site.