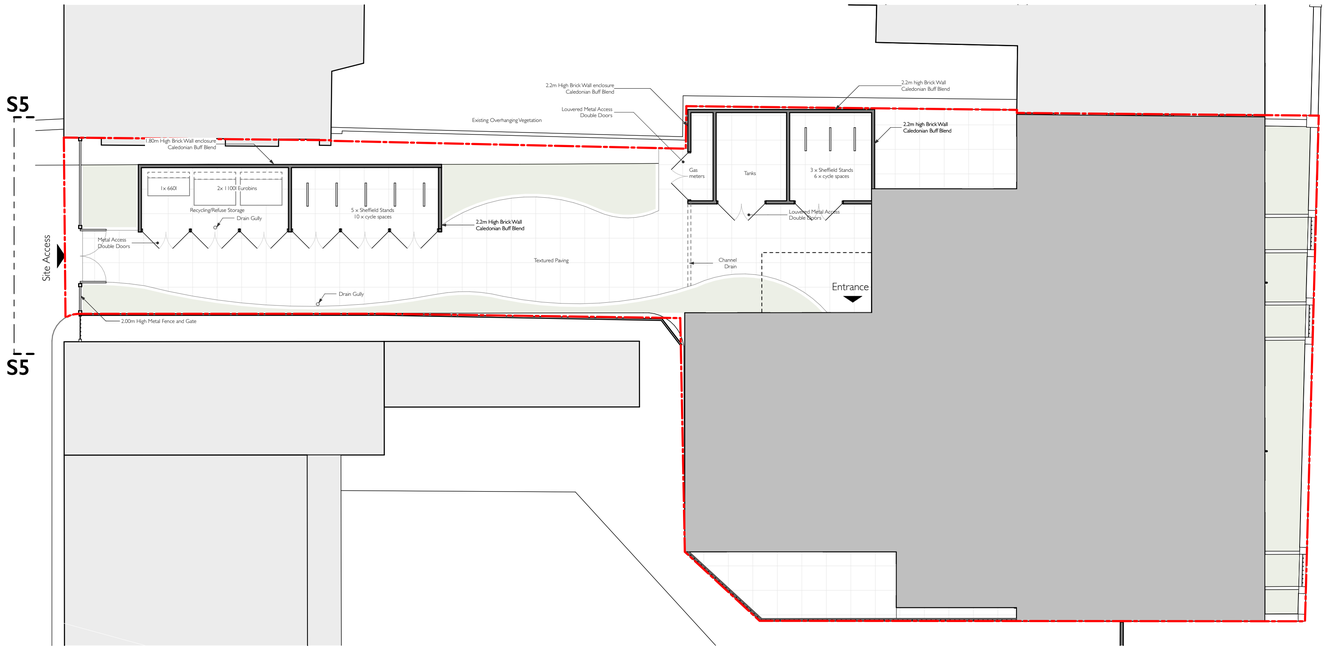

1 Site Plan
scale 1:100

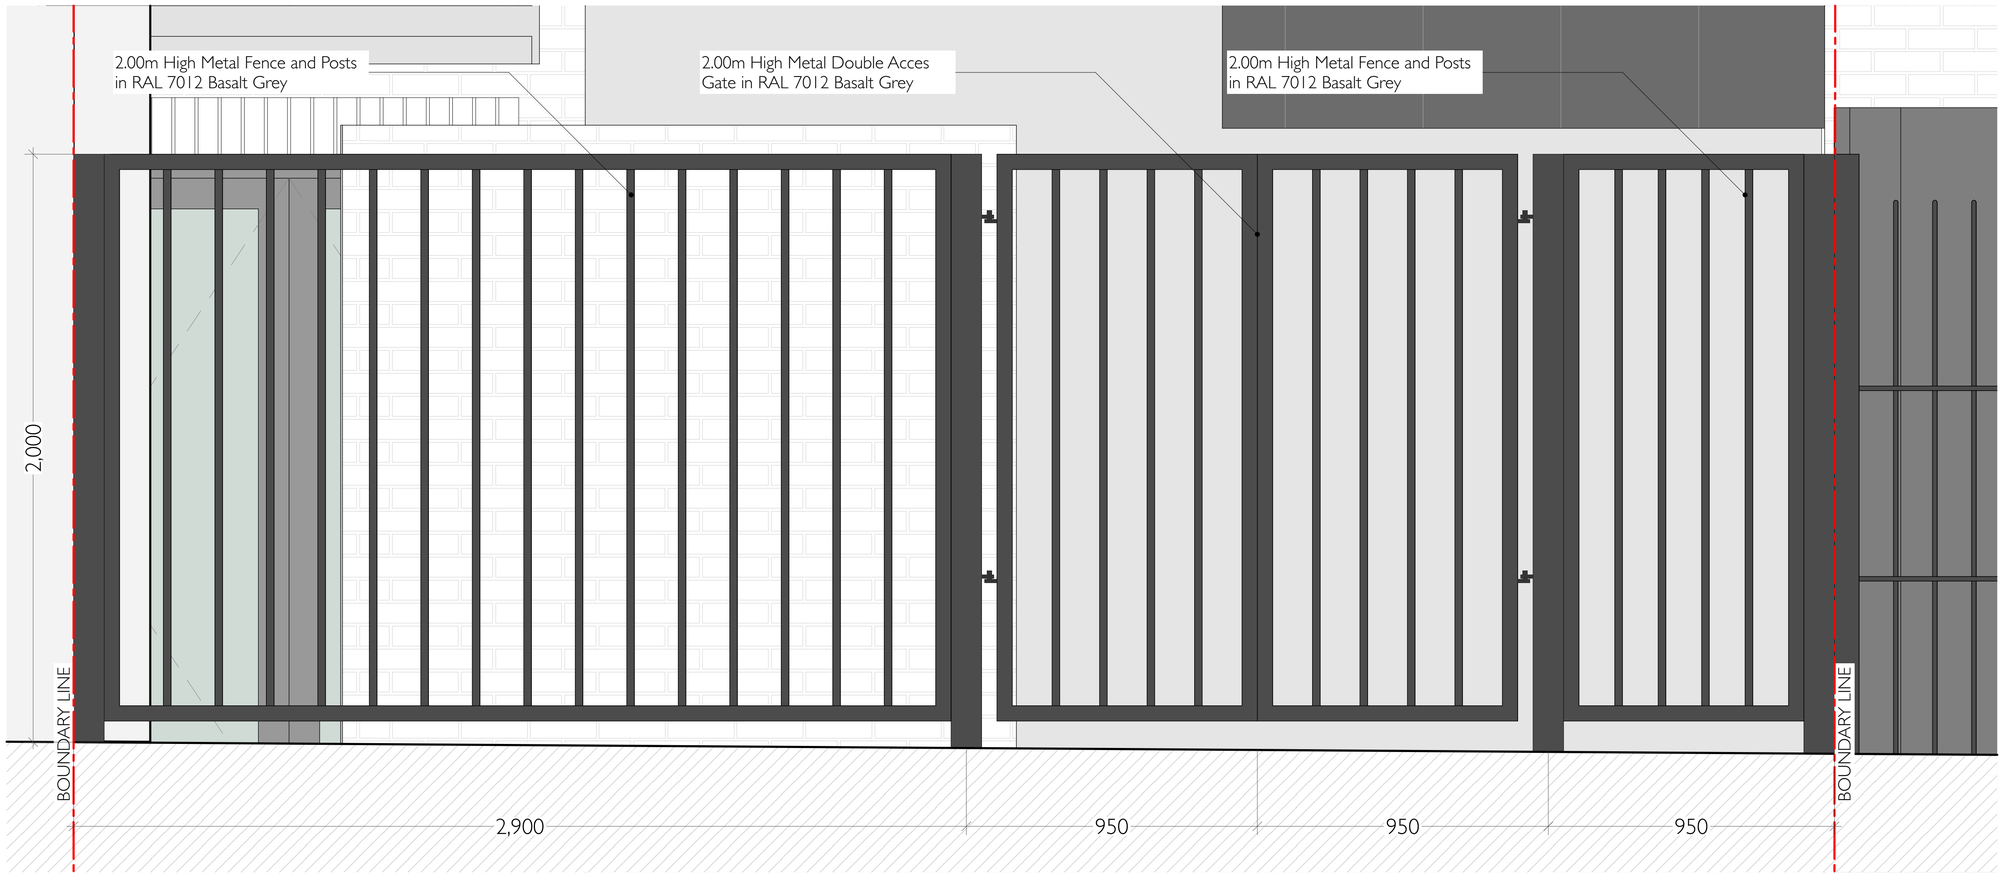

2 S5 Elevation - Front Gate and Fence
scale 1:10

© Eyal Moran Architects LTD. Do not reproduce the drawing without written permission.
Do not scale from this drawing. Use figured dimensions only.
IF IN DOUBT ASK. Verify all dimensions on site before commencing any work or shop drawings. Inform the architects before any work starts if this drawing exceeds the quantities in any way.

This drawing to be read in conjunction with all relevant drawings / specification / schedules etc. which relate to this project.

NOTES

PROJECT NORTH

SCALE 1:10
0 0.2 0.4 0.6 0.8 1m

APP No. 2016/3750/P
DISCHARGE CON. 5

EYAL MORAN ARCHITECTS

Rowlandson House
289-297 Ballards Lane
London N12 8NP

+44 (0)20 8369 6057
info@emarchitects.co.uk
www.emarchitects.co.uk

PROJECT
York Way, Camden N7 9QF
residential development

CLIENT
The Prosperity Group

SCALE	DATE	DRAWN BY	APPROVED BY
1:10 @ A1	24/12/18	OF	EM

DRAWING
C3812- Discharge Conditions
Gate Details
Purpose:

PROJECT NO / DRAWING NO **REVISION**
3812/C016

/EMA/3812 Land Adjacent to 35 York Way Camden London N7 9QF/Land Adjacent to 35 York Way, Camden N7 9QF.pln 24/12/18 16:00