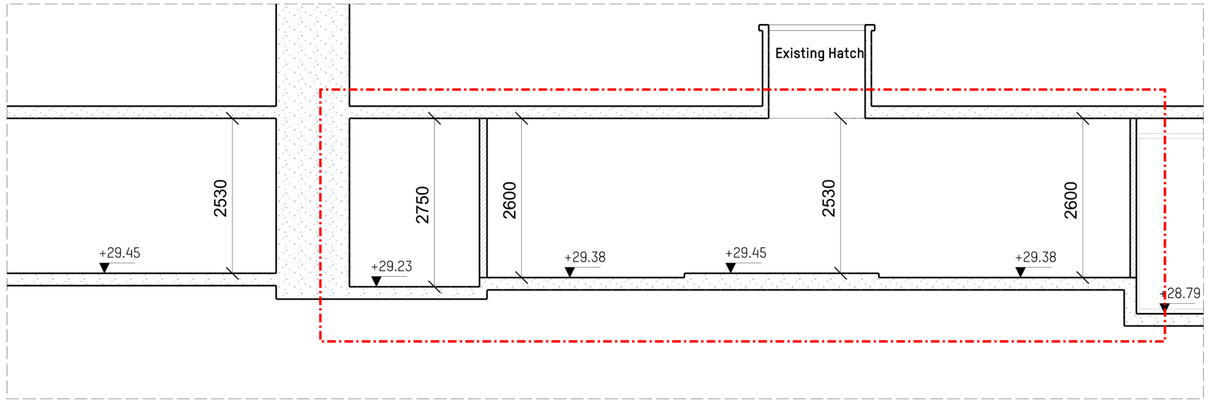

Section A - Dimensions to be surveyed on site

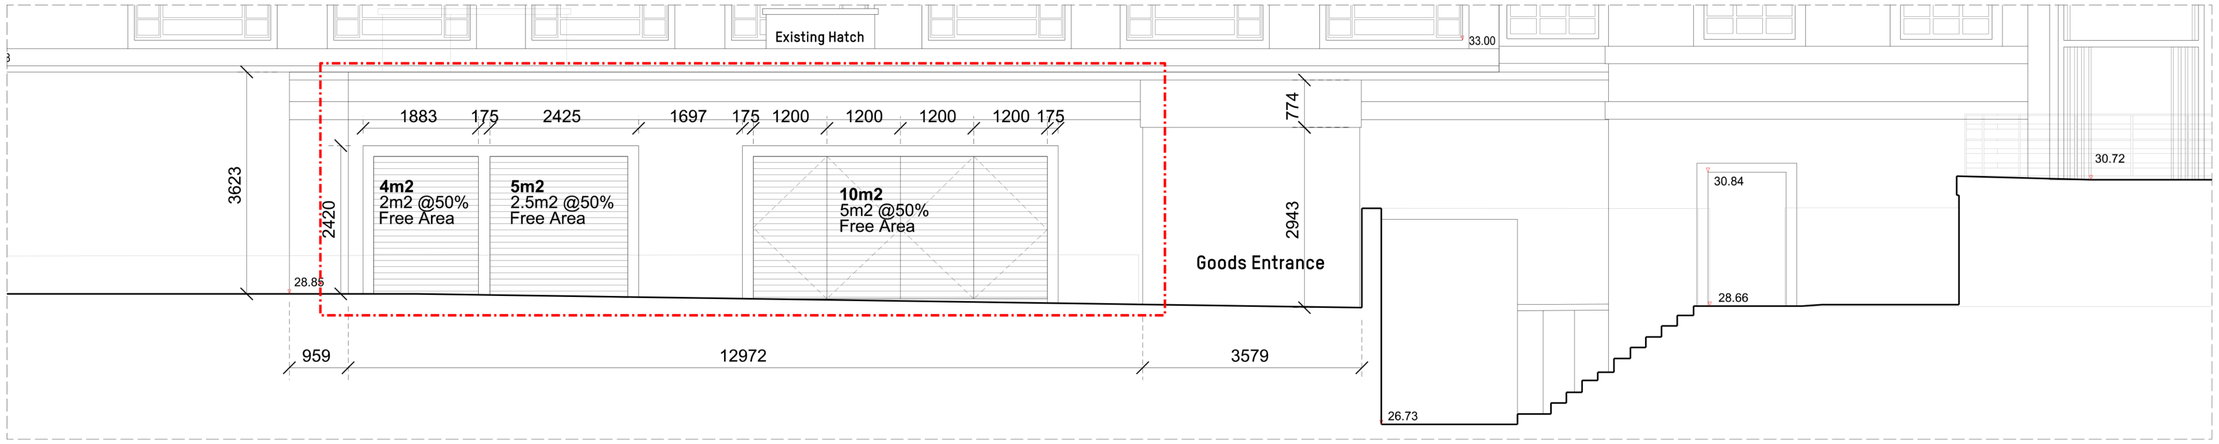

External Elevation

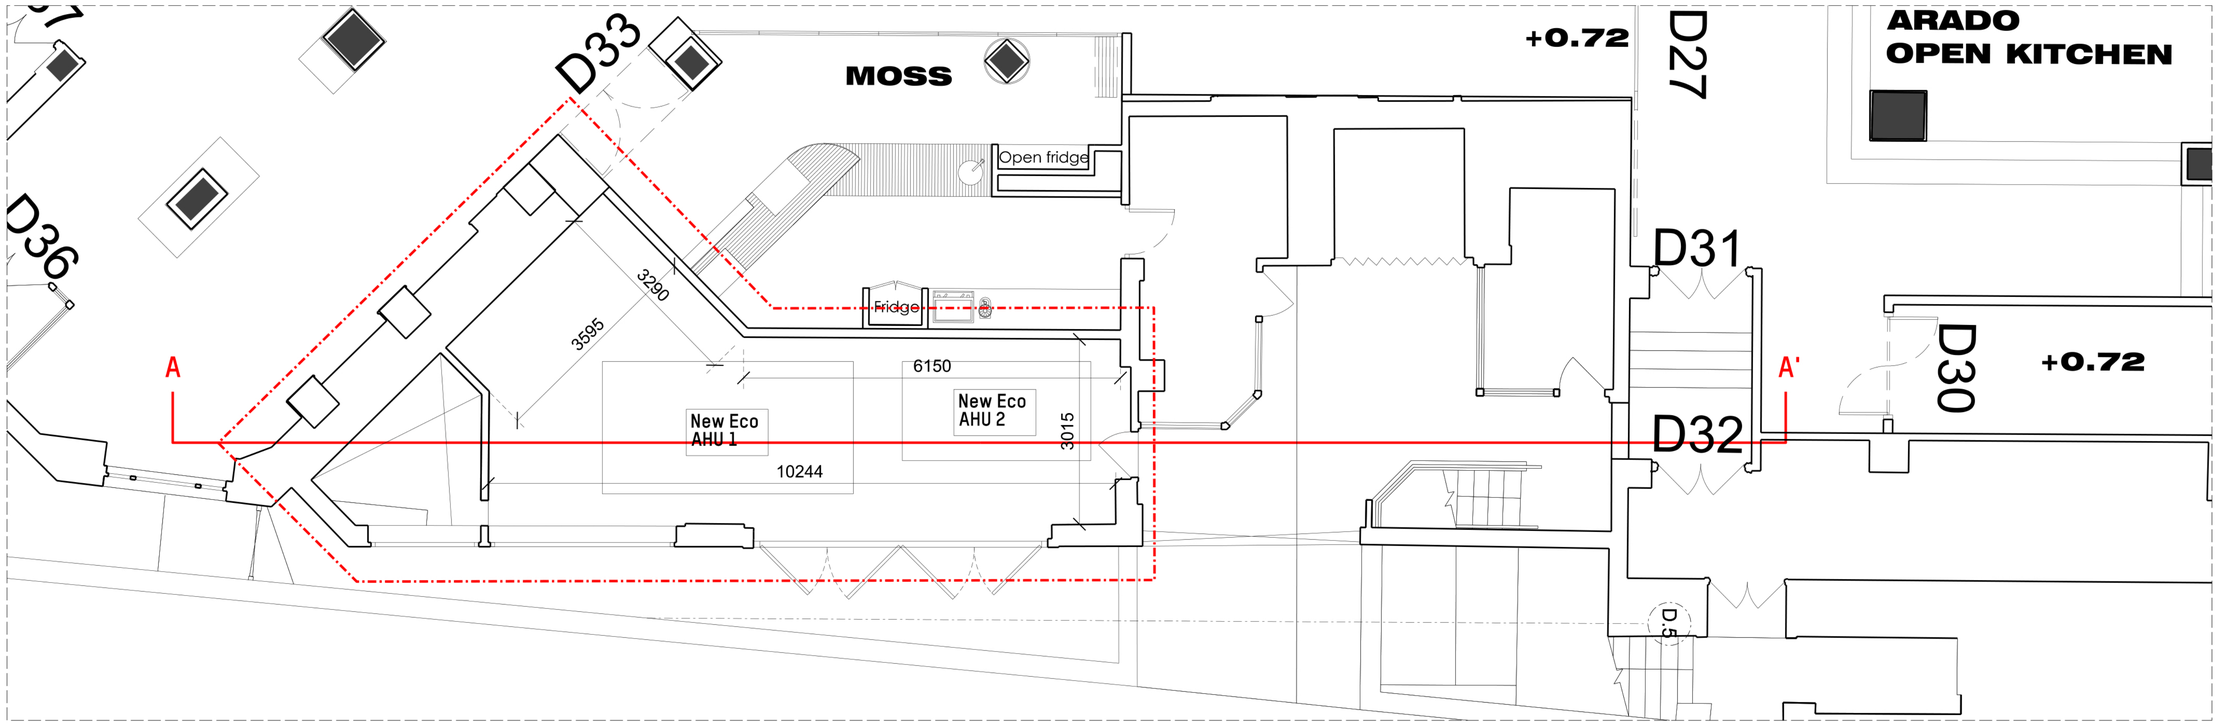

Ground Floor Plan

DO NOT SCALE FROM THIS DRAWING ALL DIMENSIONS ARE TO BE CHECKED ON SITE PRIOR TO BUILD. DIMENSIONAL DIFFERENCES TO BE CONFIRMED WITH THE ARCHITECT. THIS DRAWING IS TO BE READ IN CONJUNCTION WITH ALL CONSULTANTS INFORMATION. MACKAY AND PARTNERS LLP RETAIN THE COPYRIGHT OF ALL INFORMATION WITHIN THIS DRAWING.

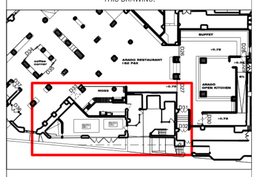

DRAFT

All dimensions should be confirmed on site

Rev	Description	Date

Key Plan

Drawing Status

PLANNING

Issued only for purpose indicated

Mackay + Partners

ARCHITECTS & DESIGNERS
50 Farringdon Road
London EC1M 3JU tel +44 (0)207 608 1177
e mail: contact@mackayandpartners.co.uk

Job Title

White House Hotel

Drawing Title

PROPOSED
EAST PLANT ROOM
PLAN, ELEVATION & SECTIONS

Scale @ A1 1:50	Scale @ A3 1:100	Drawn by	JC
Date 05/11/2018		Checked by	KM
Drawing No. 612.17_P_0700_305		Rev.	-